HALF BATTERED KERB
precast concrete kerb to bsen1340
125x255mm type HB2 with 125mm
upstand haunching in ST4 concrete

EDGING KERB(FLUSH)
precast concrete kerb to bsen1340
50x150mm type EF square top kerb laid
flush. haunching in ST4 concrete

BULLNOSED KERB (BN)
precast concrete kerb to bsen1340
125x150 with 0-6mmmm upstand type BN
haunching in ST4 concrete

Tactile paving plan (1:20)

Section (1:20)

LOCATION OF TACTILE PAVING TO BE CONFIRMED

ALL SETTING OUT TO BE CHECKED & CONFIRMED ON SITE

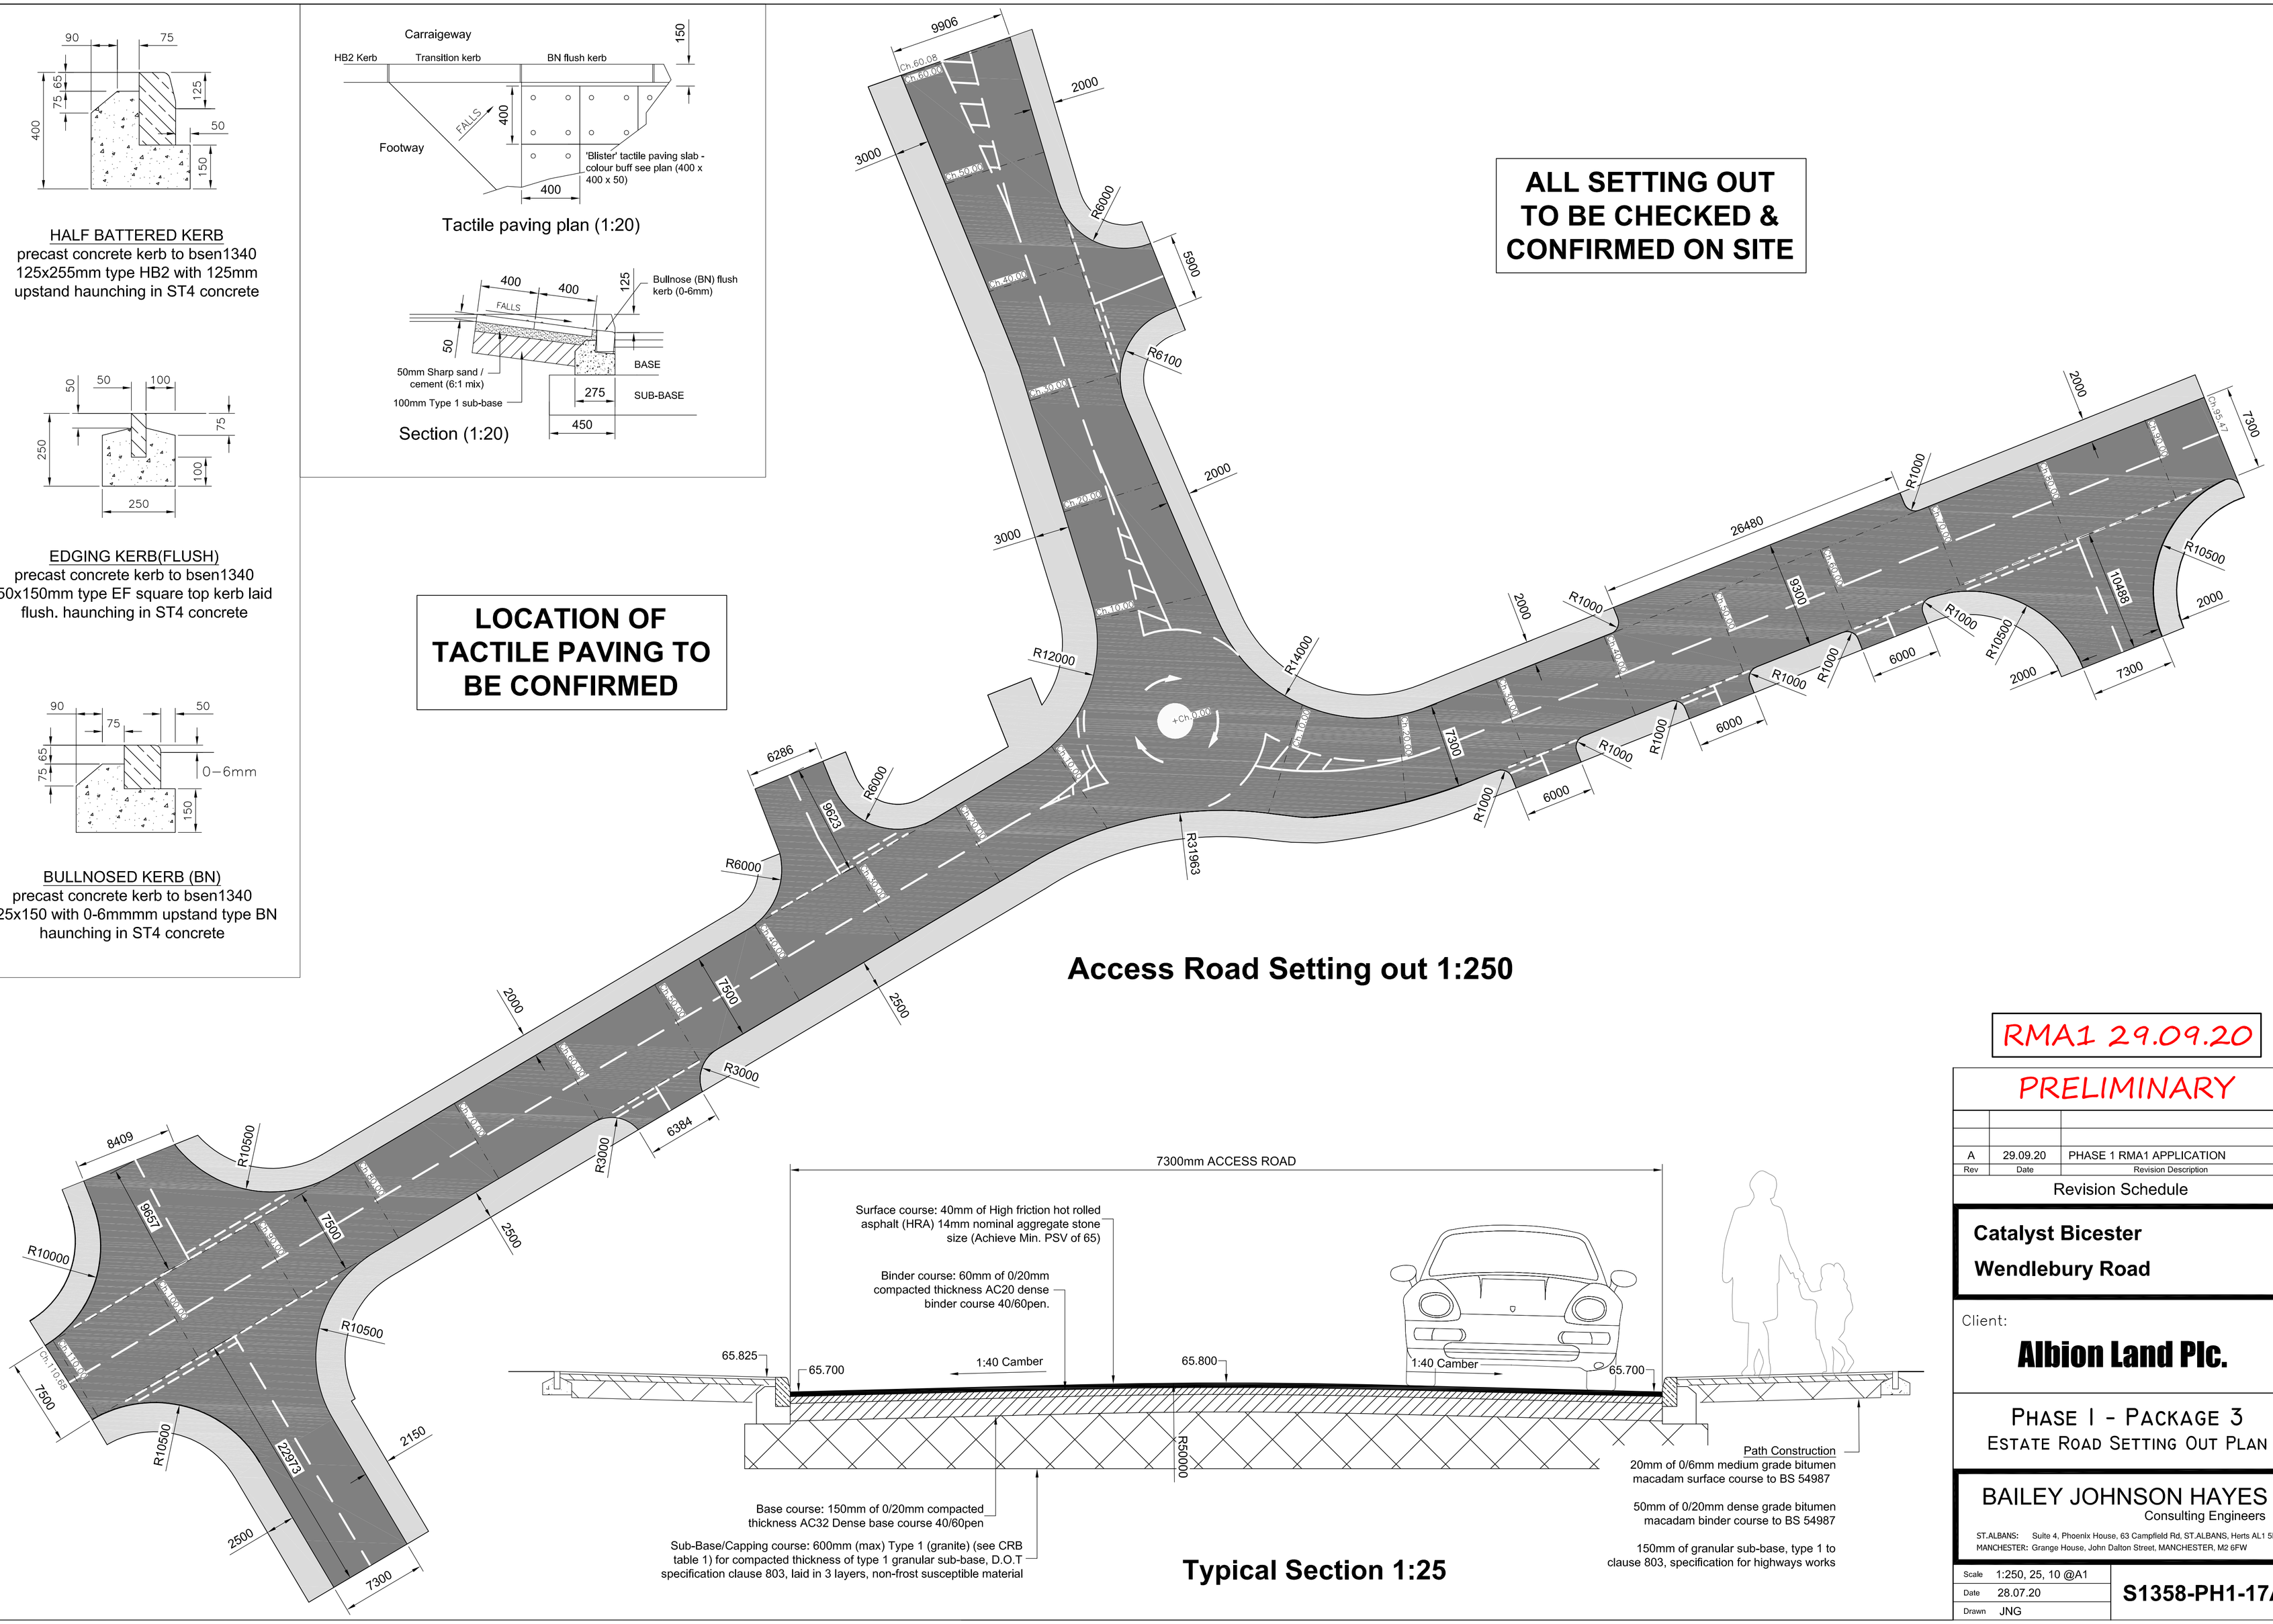

Access Road Setting out 1:250

Typical Section 1:25

RMA1 29.09.20

PRELIMINARY

Rev	Date	Revision Description
A	29.09.20	PHASE 1 RMA1 APPLICATION

Revision Schedule

Catalyst Bicester
Wendlebury Road

Client:
Albion Land Plc.

PHASE I - PACKAGE 3
ESTATE ROAD SETTING OUT PLAN

BAILEY JOHNSON HAYES
Consulting Engineers
ST.ALBANS: Suite 4, Phoenix House, 63 Campfield Rd, ST.ALBANS, Herts AL1 5FL
MANCHESTER: Grange House, John Dalton Street, MANCHESTER, M2 6FW

Scale	1:250, 25, 10 @A1
Date	28.07.20
Drawn	JNG

S1358-PH1-17A