Materials Legend

1. Metal profiled sinusoidal roof cladding - dark grey/black
2. Natural Rough Local Stone (Hornton) in gabions
3. Windows/curtain walling - frame colours to match the cladding
4. Metal profiled cladding - profile and colour to match the roof
5. Welcome Signage
6. Metal profiled sinusoidal roof cladding - white/light grey to match translucent glass profiles.
7. Translucent glass profiles
8. Metal profiled perforated wall cladding in front of the window openings - profile and colour to match no1.
9. External doors - colour and finish to match cladding
10. Glazed external sliding automatic doors
11. Soffit to match the cladding
12. Secret gutter
13. Black bitumen coating to DPC
14. Schwegler 1FR bat tube (recessed behind cladding).
15. External glazed doors.

© This drawing and the building works depicted are the copyright of the Architect and may not be reproduced except with written consent. Figured dimensions only are to be taken from this drawing. All contractors must visit the site and be responsible for taking and checking all dimensions relative to their work. Lathams are to be advised of any variation between drawings and site conditions.

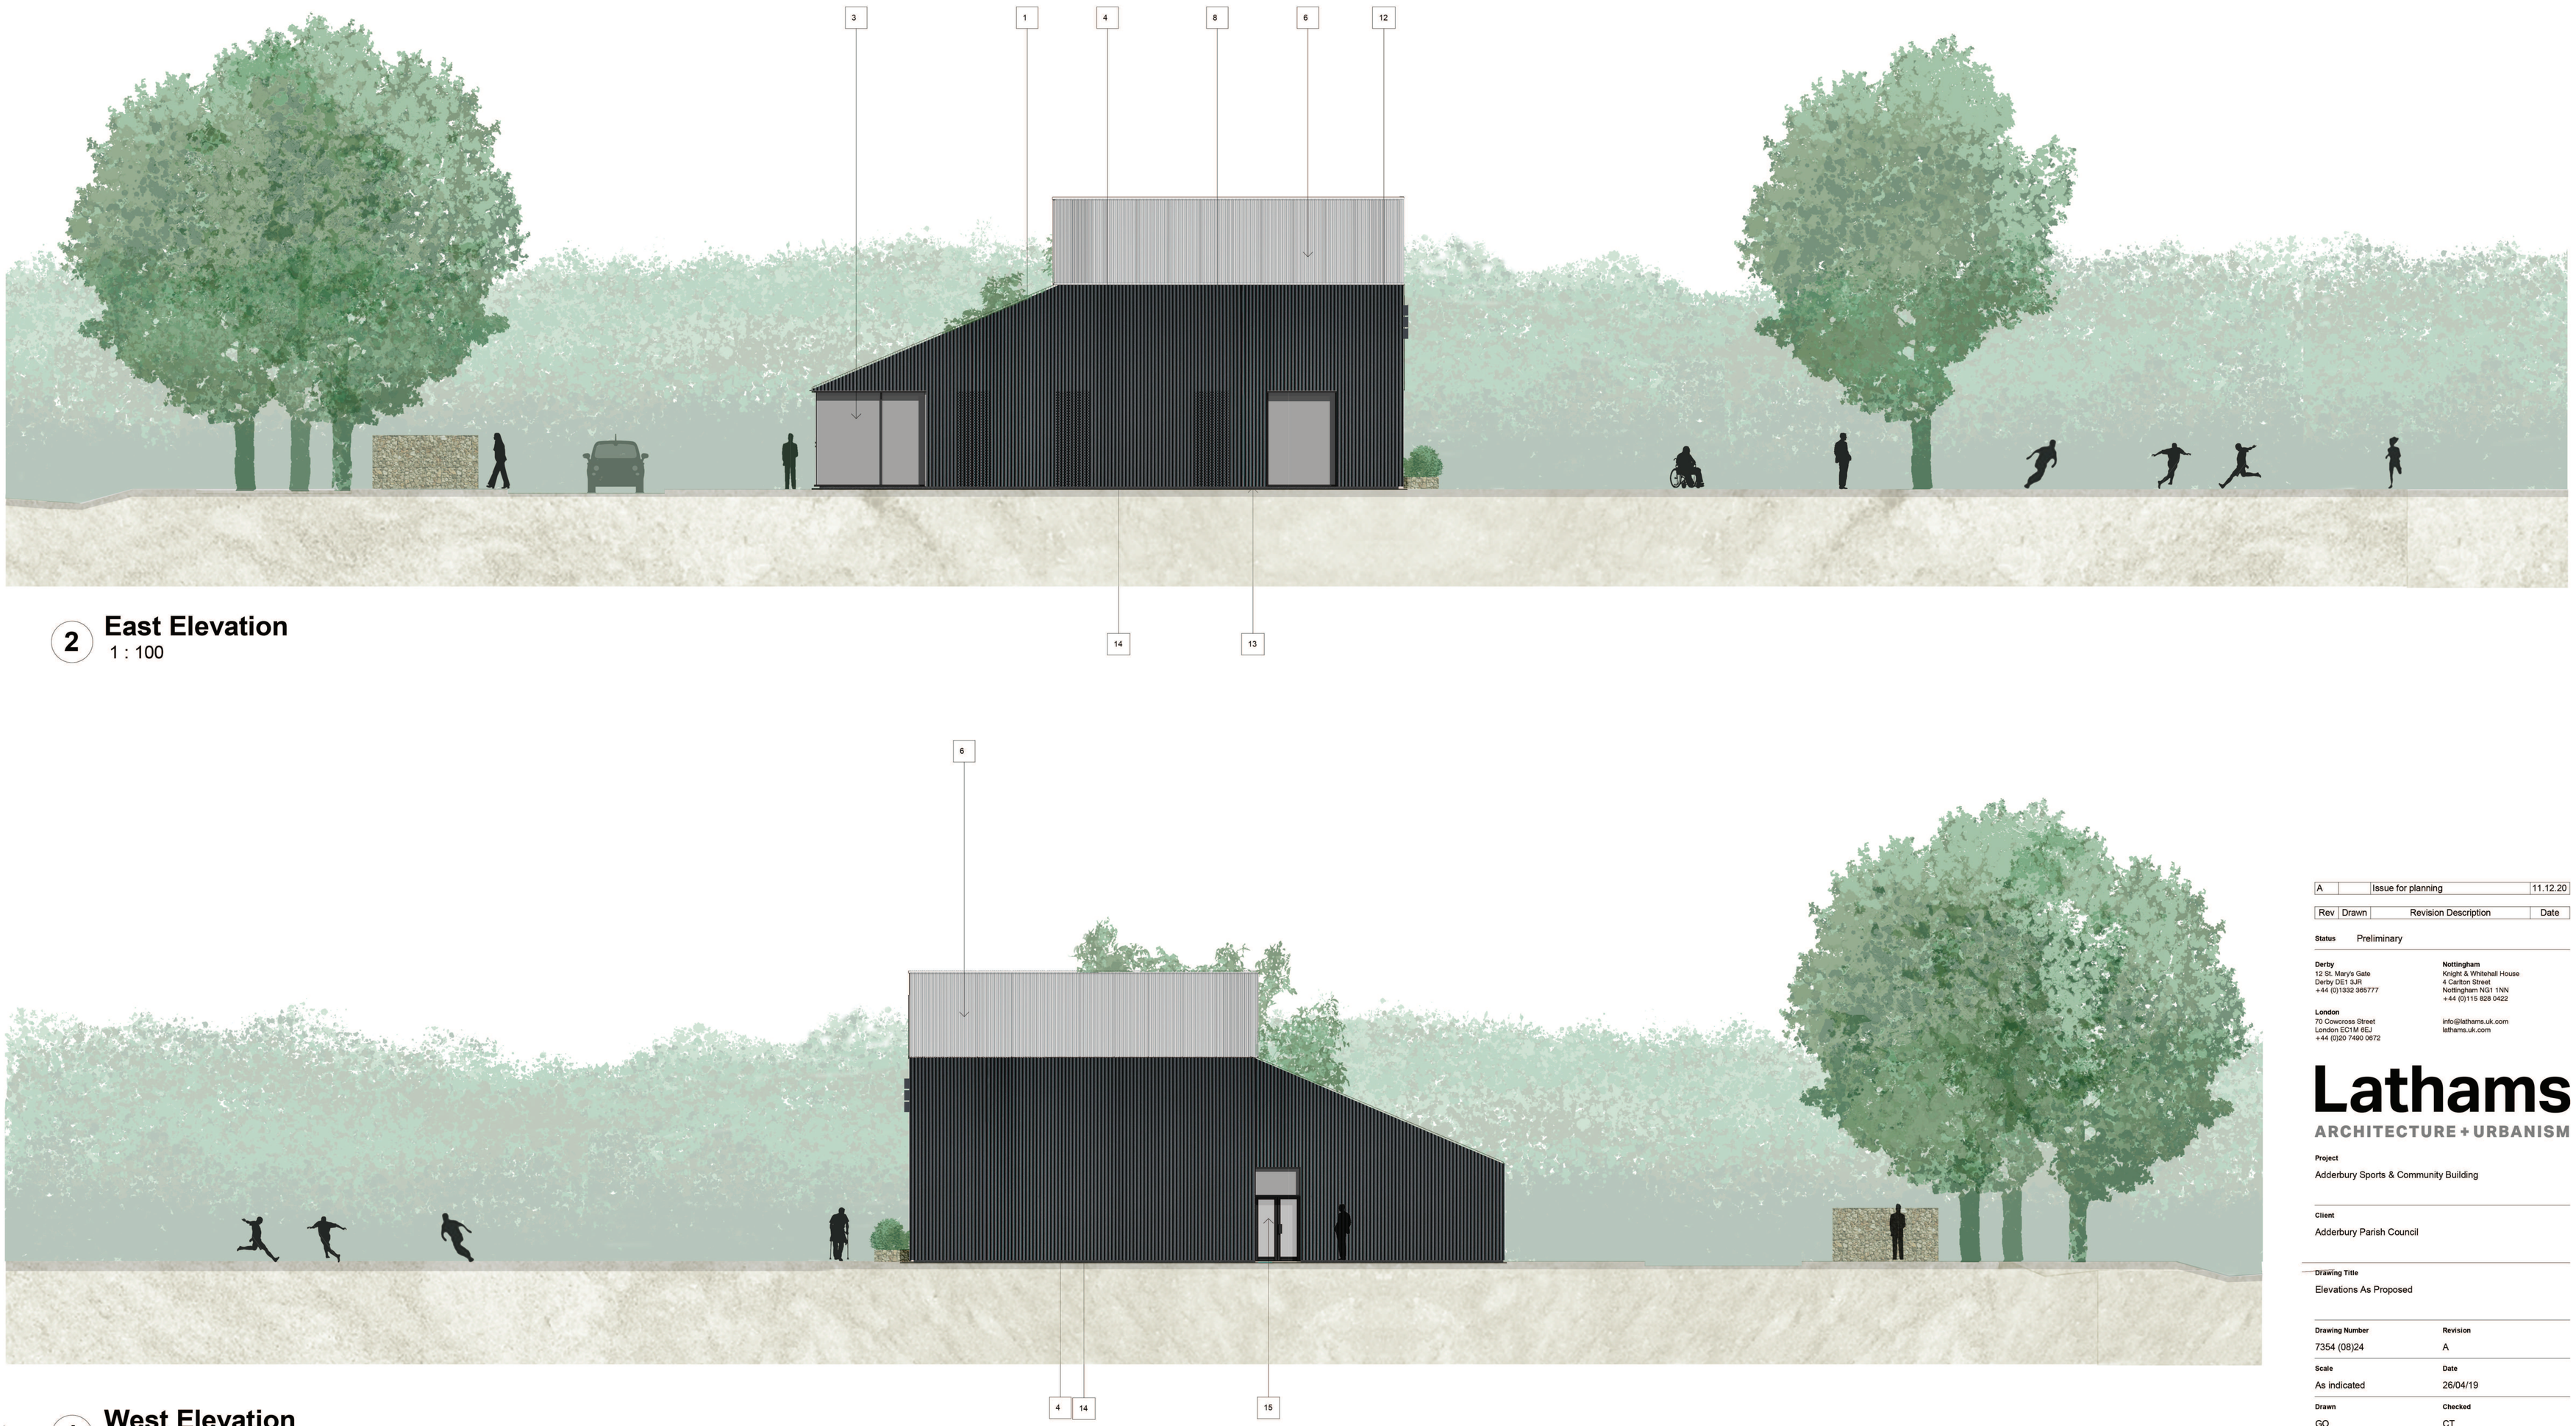

2 East Elevation
1 : 100

1 West Elevation
1 : 100

Rev	Drawn	Revision Description	Date
A		Issue for planning	11.12.20

Status Preliminary

Derby
12 St. Mary's Gate
Derby DE1 3JR
+44 (0)1332 365777

Nottingham
Knight & Whitehall House
4 Carlton Street
Nottingham NG1 1NN
+44 (0)115 828 0422

London
70 Cowcross Street
London EC1M 6EJ
+44 (0)20 7490 0672

info@lathams.uk.com
lathams.uk.com

Lathams
ARCHITECTURE + URBANISM

Project
Adderbury Sports & Community Building

Client
Adderbury Parish Council

Drawing Title
Elevations As Proposed

Drawing Number	Revision
7354 (08)24	A
Scale	**Date**
As indicated	26/04/19
Drawn	**Checked**
GO	CT
Lathams Job Number	**Original Size**
7354	A1