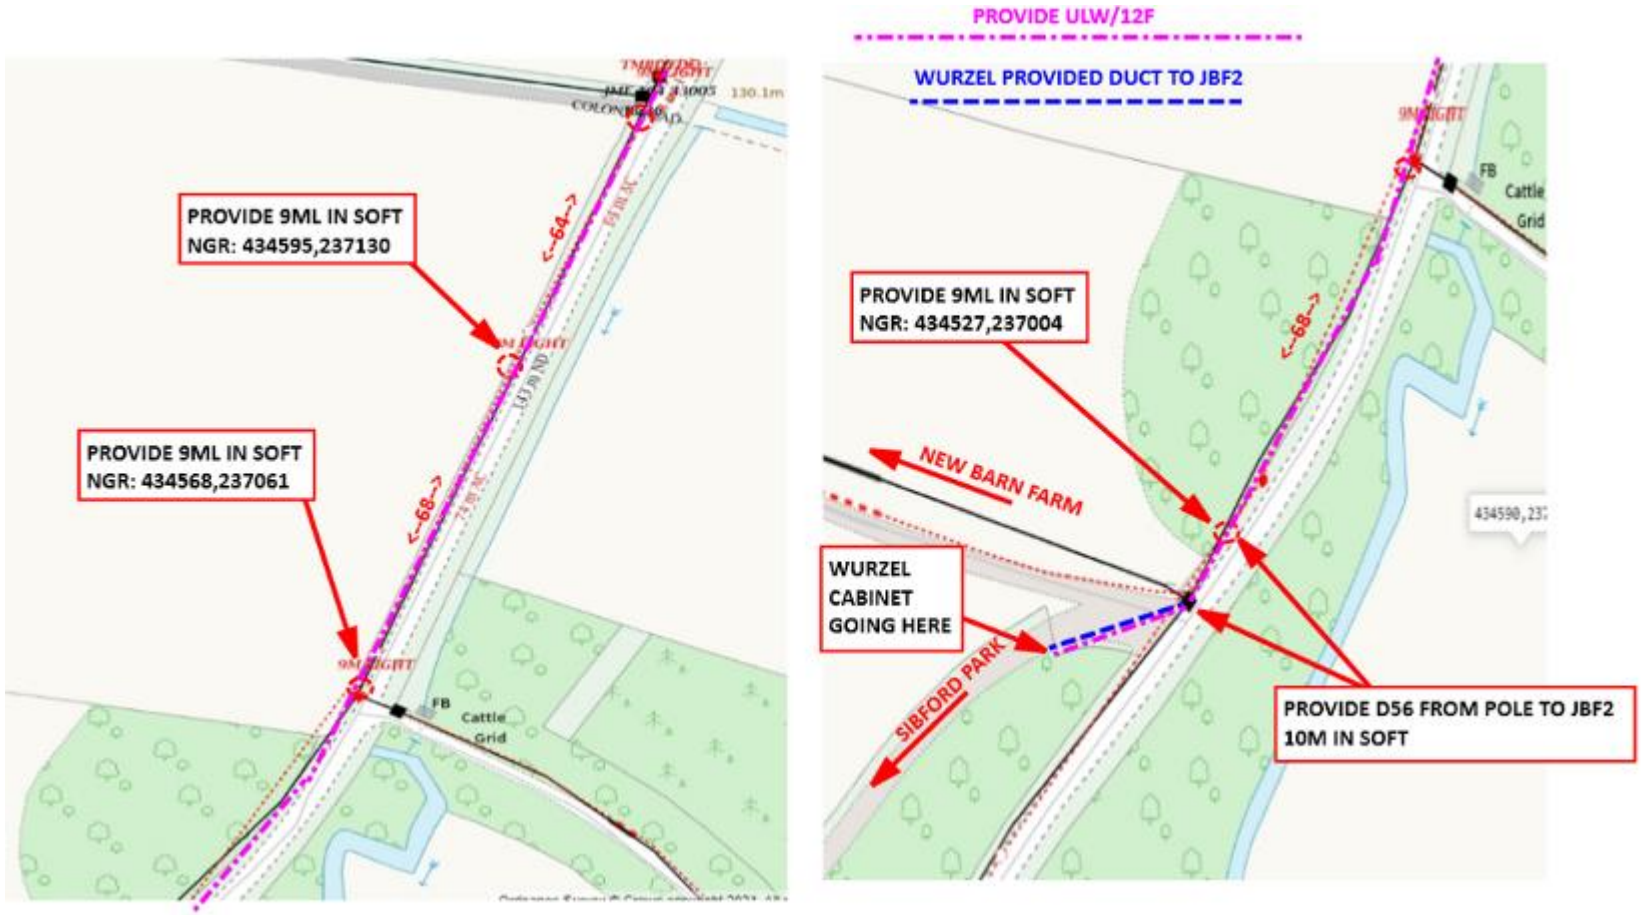
PROVIDE ULW/12F
WURZEL PROVIDED DUCT TO JBF2
PROVIDE 9ML IN SOFT
NGR: 434595,237130
PROVIDE 9ML IN SOFT
NGR: 434568,237061
PROVIDE 9ML IN SOFT
NGR: 434527,237004
NEW BARN FARM
WURZEL
CABINET
GOING HERE
SIBFORD PARK
PROVIDE D56 FROM POLE TO JBF2
10M IN SOFT
FB
Cattle
Grid
<--64-->
<--68-->