


Legend

Refuse Strategy

- Indicative Location of refuse storage area
- Indicative collection point
- Refuse vehicle route
- Refuse vehicle access
- Refuse Store

Car Parking

- In front / off plot parking
- On plot / Between plot parking
- Garage
- Car Port
- Visitor Parking
- Indicative Location of cycle store
- Small Garage (space not counted)

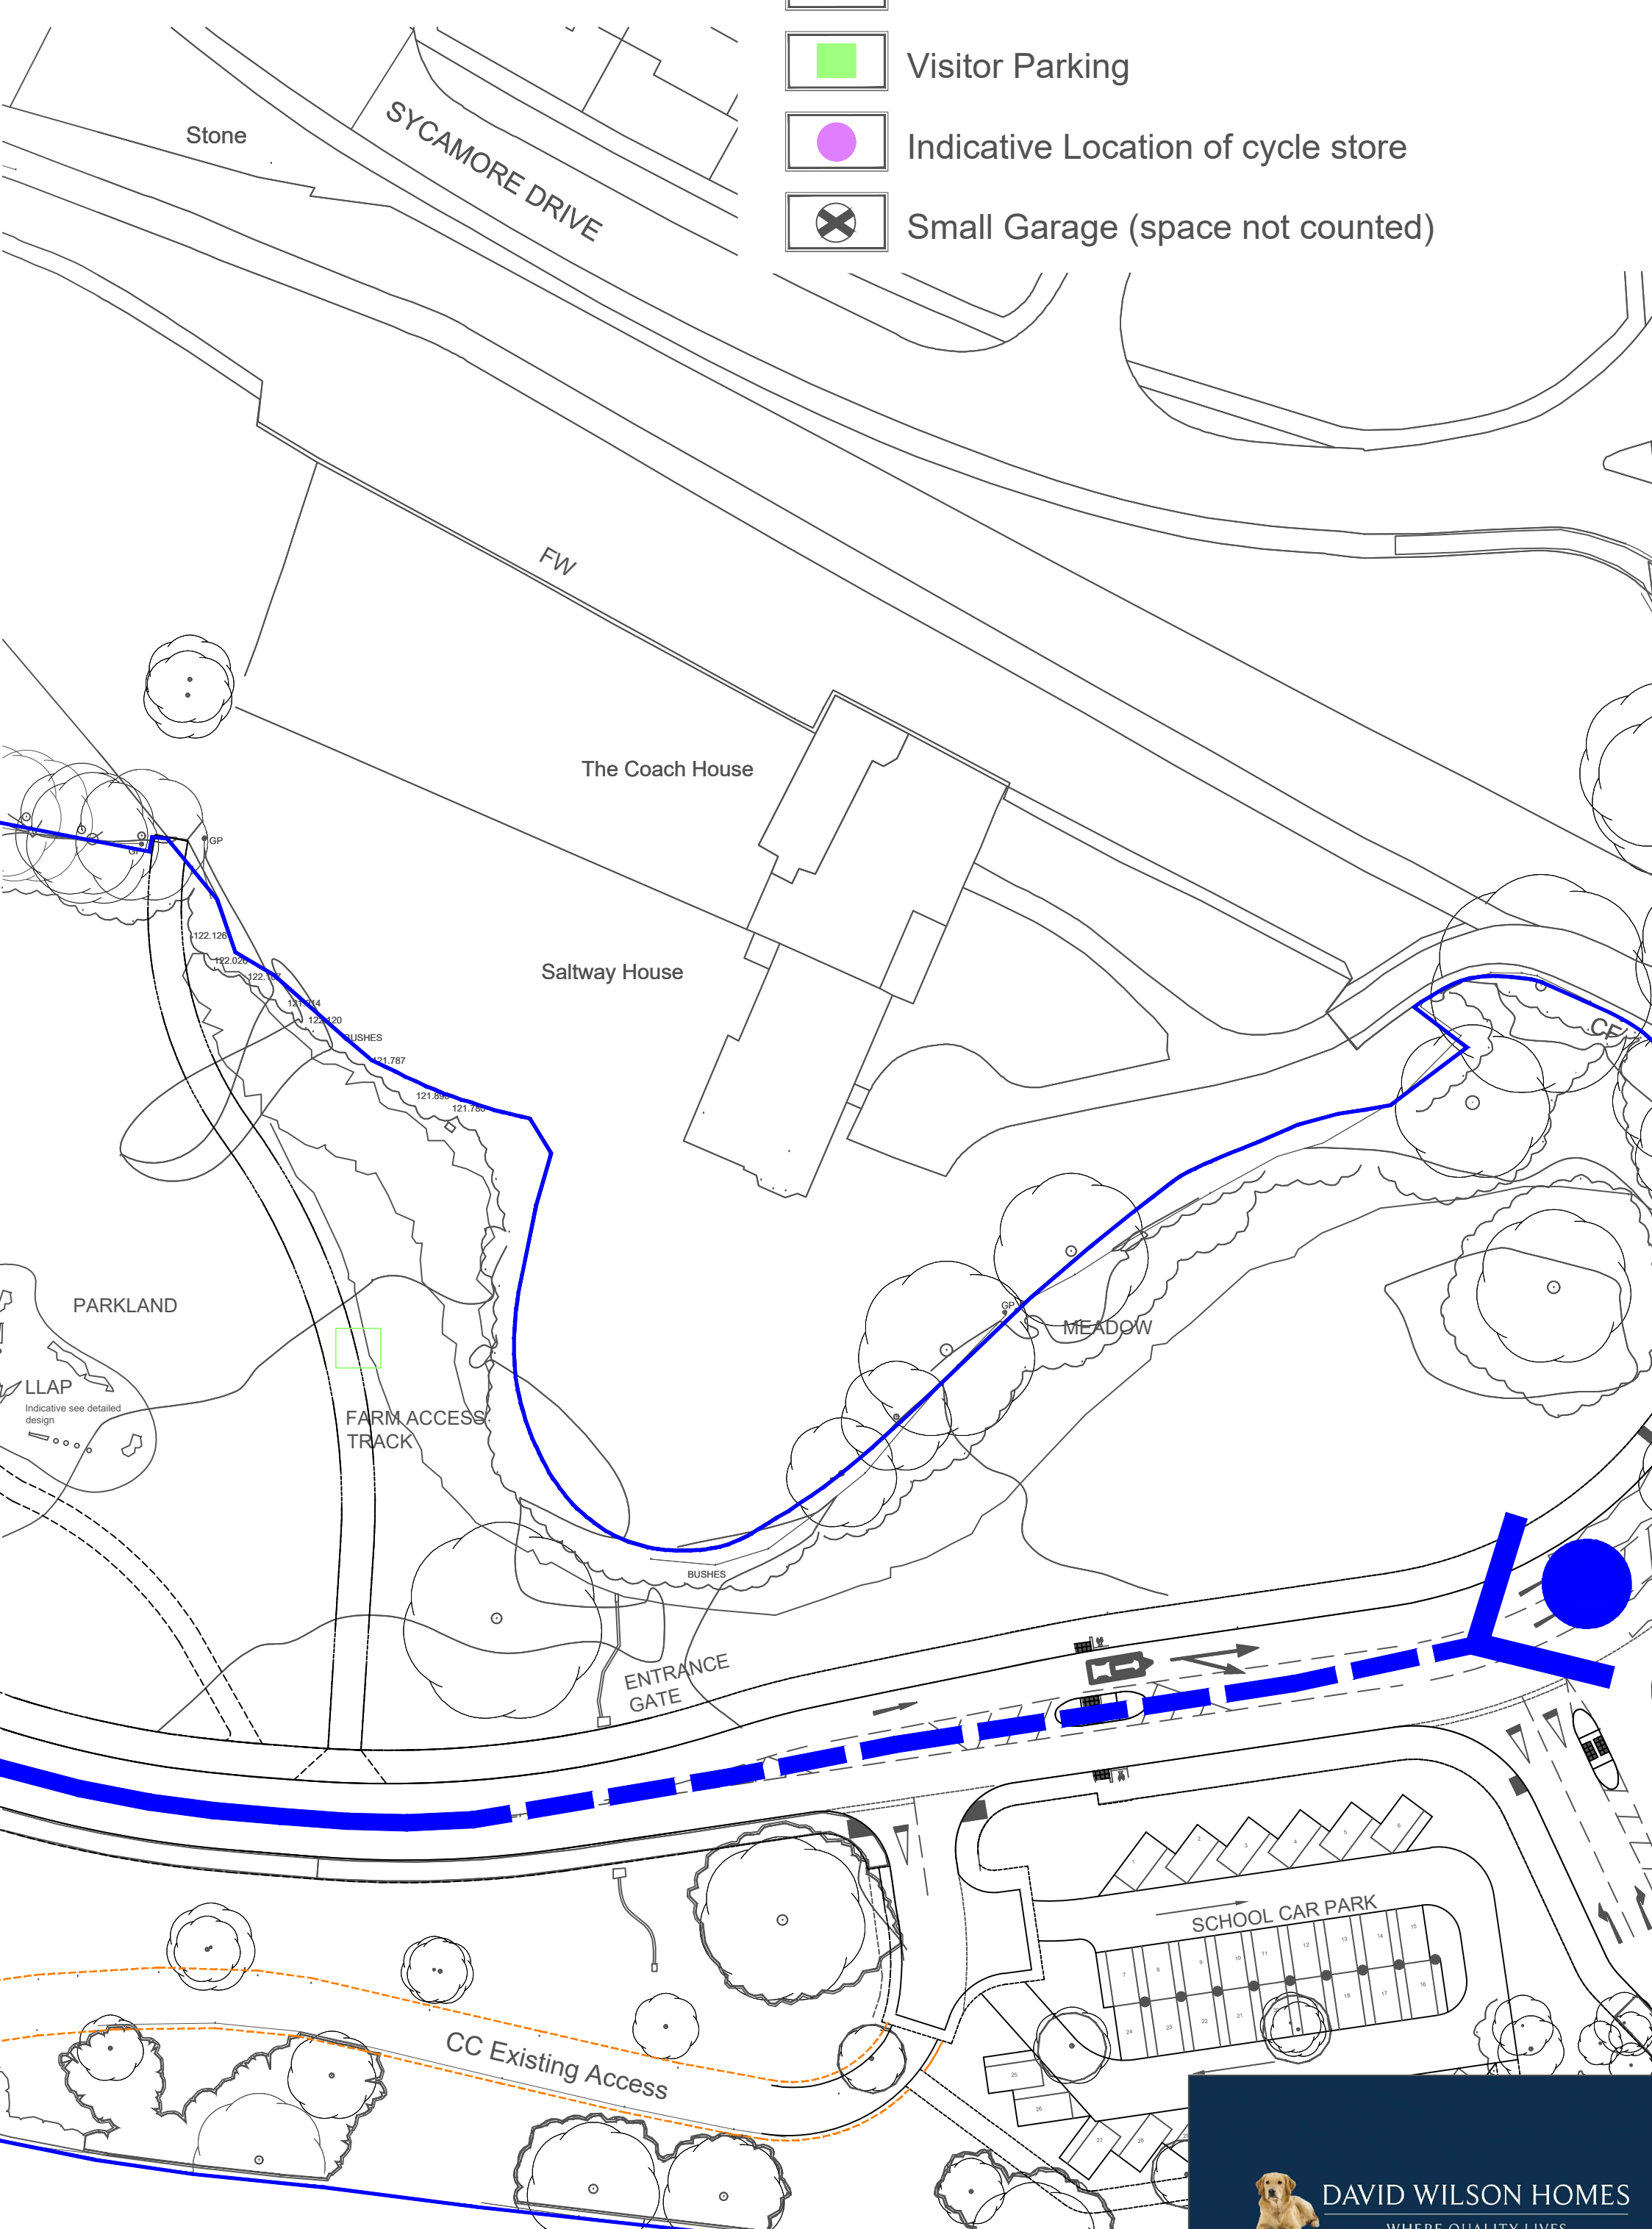

Oxfordshire County Council Required Parking Provision (Calculations to meet standards)

Number of Spaces when 2 allocated spaces per dwelling are provided				Number of spaces when 1 allocated spaces per dwelling are provided			
Number Of bedrooms per dwelling	Number of Allocated spaces	Allocated Spaces	Unallocated Spaces	Allocated Spaces	Unallocated Spaces	Allocated Spaces	Unallocated Spaces
1	0	1	N/A	0	N/A	1	0.4
2	14	2	24	2	0.3	4.2	1
3	43	2	86	2	0.4	17.2	1
4+	50	2	100	2	0.6	30	1.5
Total	107		210			51.4	

DWH Re-Plan Parking Provision (Provided on site)

Number of Spaces when 2 allocated spaces per dwelling are provided				Number of spaces when 1 allocated spaces per dwelling are provided			
Number Of bedrooms per dwelling	Number of Allocated spaces	Allocated Spaces	Unallocated Spaces	Allocated Spaces	Unallocated Spaces	Allocated Spaces	Unallocated Spaces
1	0	1	0	N/A	N/A	(1)	(0.4)
2	14	2	24	2	(0.3)	4.2	(0.6)
3	43	2	86	2	(0.4)	17.2	(0.9)
4+	50	3	150	2	(0.6)	30	(1.5)
Visitor Parking						9	
Total	107		264			66.4	

Total Amount Provided = 324.4 Spaces (468 Over provision)



Version 2 | 5 Cranbrook Way | School Business Park | School | 990 407
0121 713 7300 | www.dwh.co.uk

Project
Bodicote Re-Plan
White Post Road
Banbury

Drawing Title
Car Parking & Refuse Strategy

Scale
1:500 @ A0

Date
25.08.21

Drawn By
JM

Drawing Ref
BODRP_CPMS_002

Revision
