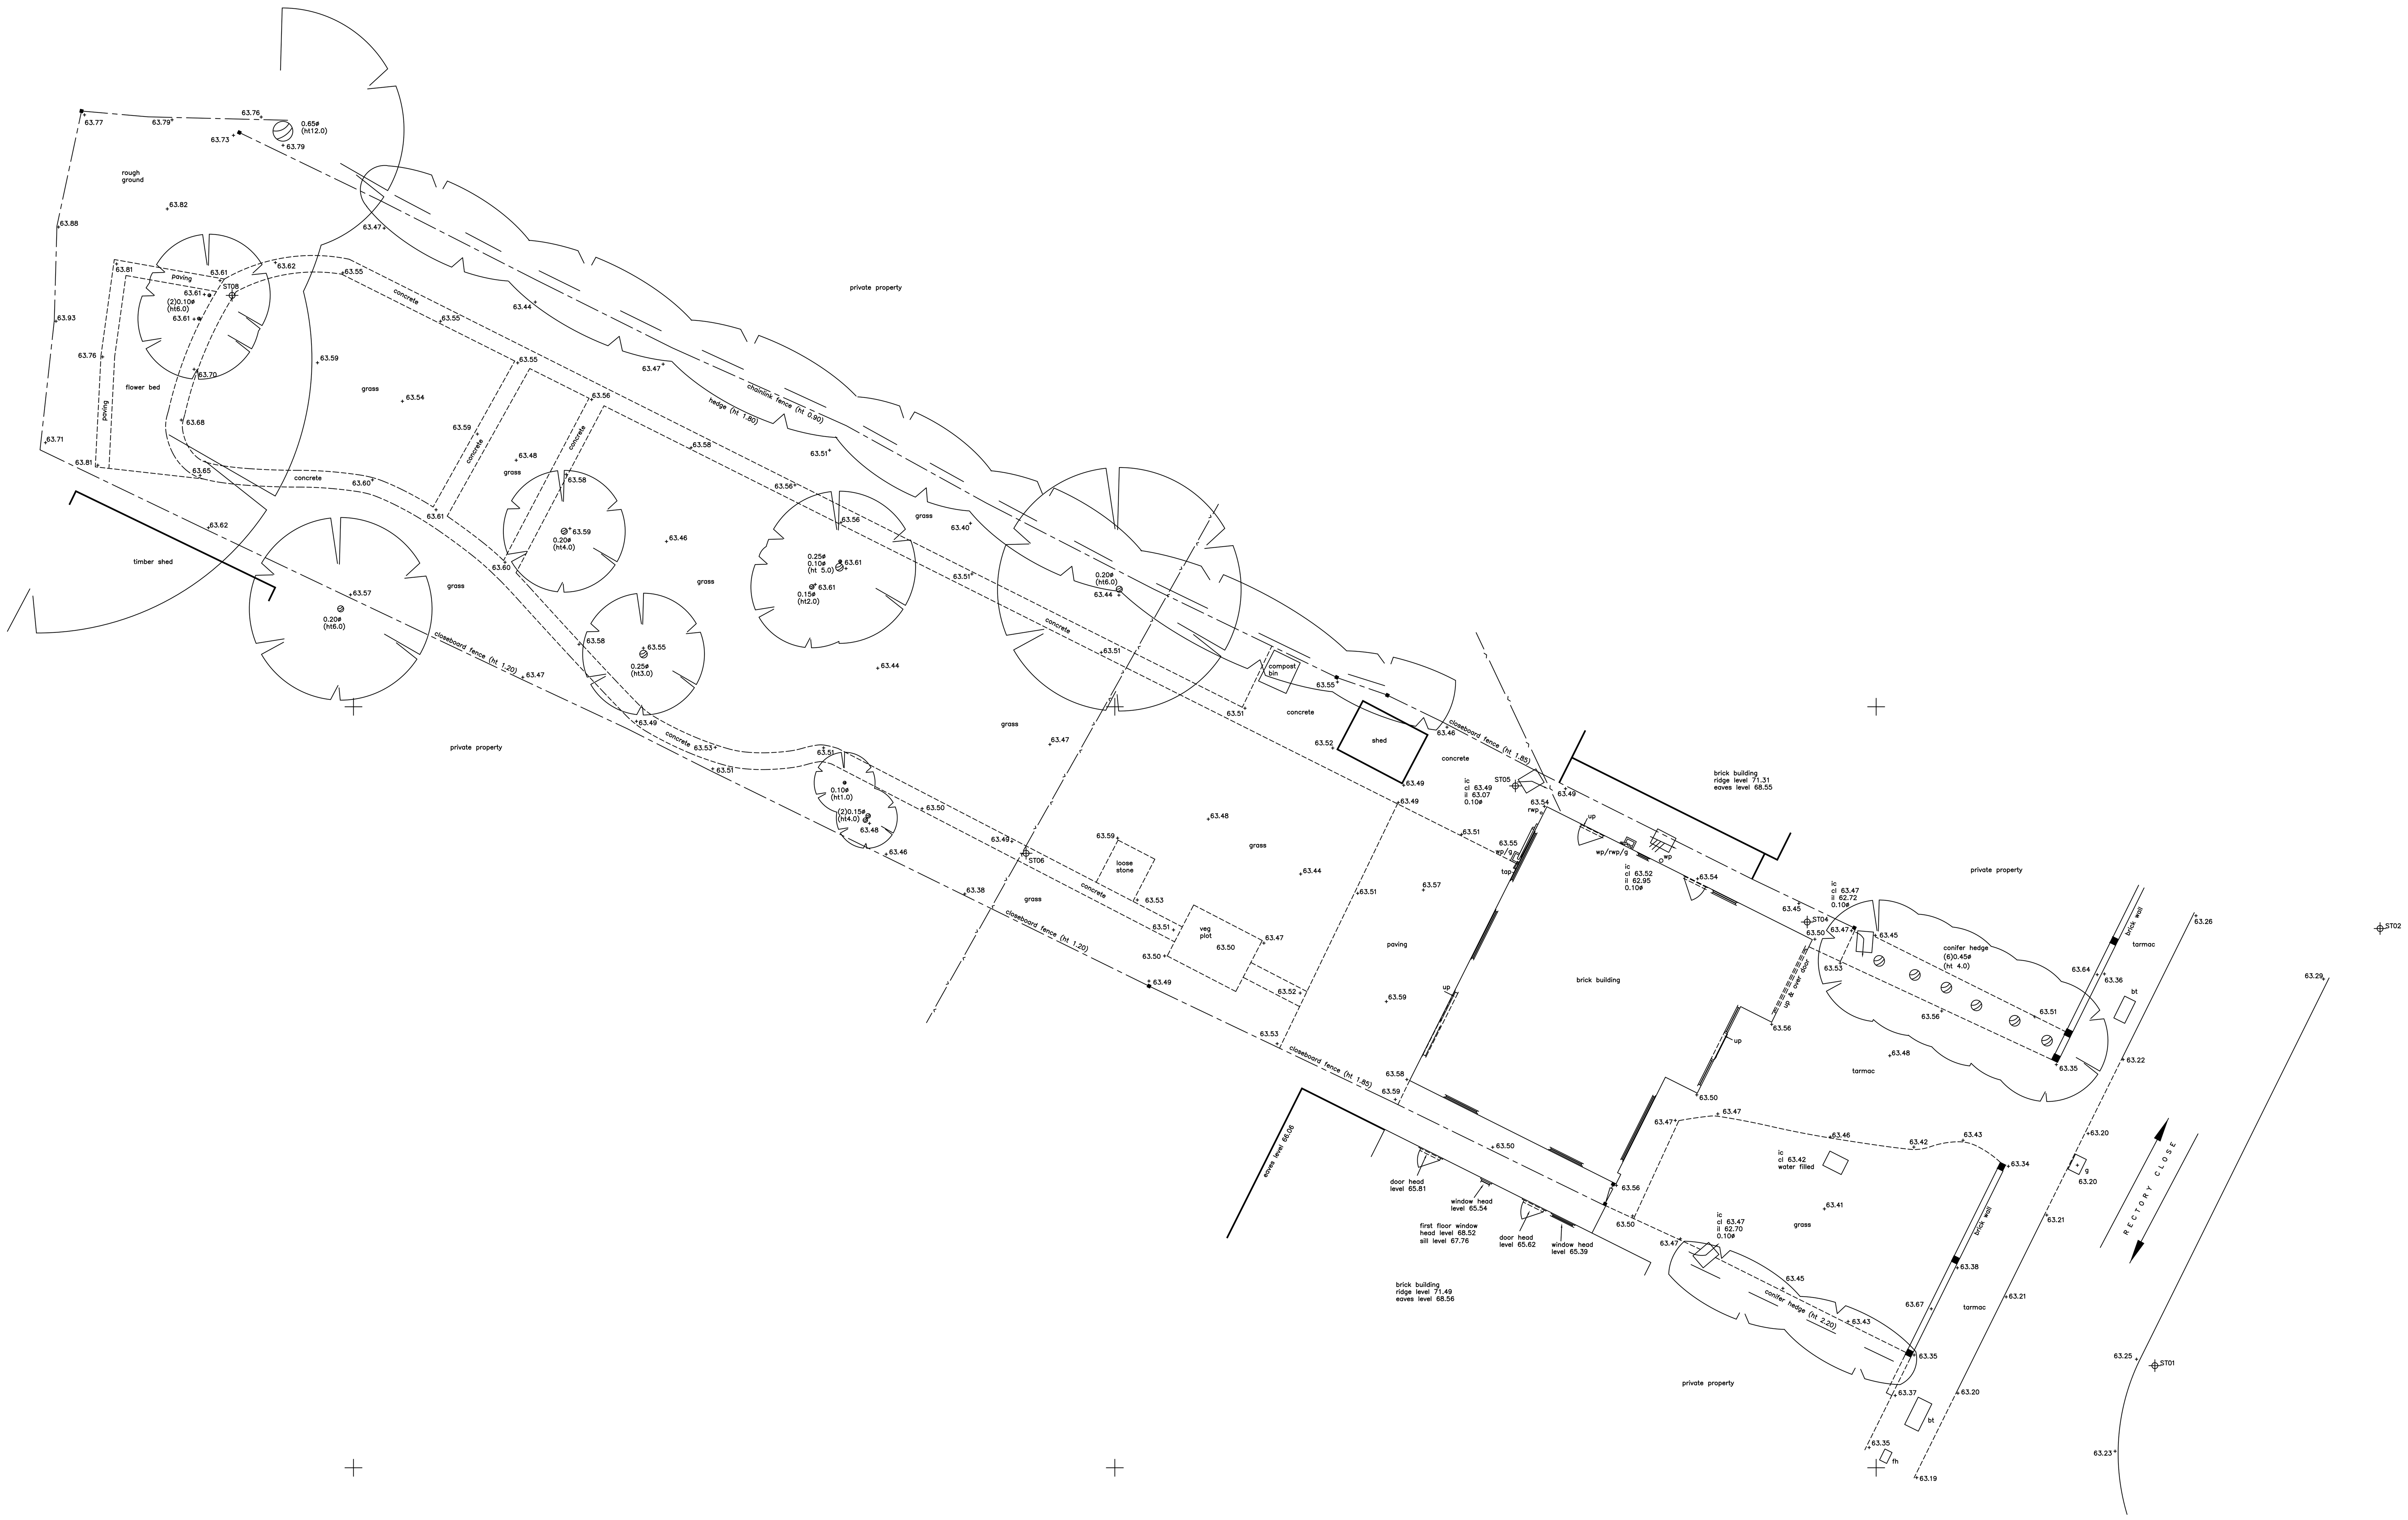

NOTES

GENERAL NOTES :–

ALL LEVELS ARE IN METRES DERIVED FROM GPS TRANSFORMATION.

GRID COORDINATES ARE ORDNANCE SURVEY NATIONAL GRID DERIVED FROM GPS TRANSFORMATION. GPS COORDINATES AND LEVELS SET AT ST01 (NO SCALE FACTOR APPLIED)

THIS DRAWING HAS BEEN PRODUCED WITH A PLOT SCALE ACCURACY OF 1:100

SERVICE COVERS INDICATED WHERE VISIBLE. PIPE INVERTS / DETAILS SURVEYED FROM SURFACE INSPECTION ONLY. GENERALLY DAMAGED COVERS AND COVERS WITHIN HIGHWAYS WILL NOT BE LIFTED

TREE SPECIES SHOULD BE CONFIRMED BY TREE SPECIALIST IF CRITICAL.

OVERHEAD CABLES ARE INDICATED USING REMOTE SURVEY METHODS AND ARE SUBJECT TO SEASONAL VARIATION, AND SHOULD BE TREATED AS APPROXIMATE.

THE SURVEYOR WILL NOT BE RESPONSIBLE FOR THE OMISSION OF DETAILS OBSCURED DURING SITE SURVEY

RICS PROFESSIONAL STANDARDS 3RD EDITION RULE 1.19 APPLIES TO THIS SURVEY.

TOPOGRAPHICAL SURVEY/UTILITY KEY :–

(ht) – height
ø – diameter
● – pea trap
a/g – above ground
a/r – assumed route
av – air valve
bb – belisha beacon
bd – back drop
bl – bed level
boll – bollard
bos – bottom of shaft
bt – telecom
c/b fence – closeboard fence
c/box – control box
catv – cable television
cl – cover level
con – conifer
cr – cable riser
cws – combined water sewer
d/chan – drainage channel
ejb – electric junction box
elec – electric
eot – end of trace
ep – electric pole
er – earth rod
f/bed – flower bed
fh – fire hydrant
fl – floor level
fs – fire switch
fws – foul water sewer
g – gully
g/run – gully run
gr – gas riser
h/chestnut – horse chestnut
h/thorn – hawthorn
ic – inspection cover
il – invert level
ill – illuminated
int – interceptor
lp – lamp post
mh – manhole cover
mkr – marker
o/h – over head
ol – off let
osa – off survey area
OSBM – ordnance survey bench mark
p & r fence – post & rail fence
pd – pit depth
pr – pipe riser
ptg – pipe to ground
pts – pipe to surface
re – rodding eye
ret wall – retaining wall
rs – road sign
rwp – rain water pipe
s/birch – silver birch
s/p – safety paving
sap – sapling
sec fence – security fence
sfc – soil filled chamber
sl – spot light
sp – soil pipe
st – stop tap
sv – stop valve
svp – soil vent pipe
sws – storm water sewer
TBM – temporary bench mark
tfr – taken from records
tl – threshold level
toc – top of cap
top – top of pipe
tot – top of tank
tp – telecom pole
ts – traffic signal
t/s – trench scar
u/s – underside
utl – unable to lift
utr – unable to rod
uts – unable to survey
utt – unable to trace
vp – vent pipe
wfc – water filled chamber
wl – water level
wm – water meter
wp – waste pipe
wr – water riser

SURVEY CONTROL :–

STATION	EASTINGS	NORTHINGS	LEVEL
ST01	456159.152	219853.355	63.356
ST02	456166.547	219867.715	63.394
ST04	456147.736	219867.929	63.464
ST05	456138.153	219872.400	63.502
ST06	456122.086	219870.188	63.521
ST08	456096.014	219888.515	63.650

NORTH POINT

NORTH

0 2 4 8 12 16 20

MIDLAND SURVEY LTD

HEAD OFFICE
Cromwell House, Westfield Road, Southam, Warwickshire, CV47 0JH.
Tel: 01926 810811 Fax 01926 810812
E-Mail: mail@midlandsurvey.co.uk
www.midlandsurvey.co.uk

Client ANDERSON ORR ARCHITECTS

Project 12 RECTORY CLOSE, WENDLEBURY, BICESTER, OX 25 2PJ

Title TOPOGRAPHICAL SURVEY

Date JUNE 2022
Scale 1:100@A0
Dwg No 41690/1
Surveyor J.Y
Checked M.F

Revisions

TOPOGRAPHICAL (LAND) SURVEYORS / UTILITY SURVEYORS
BUILDING MEASUREMENT SURVEYORS / 3D LASER SCANNING

©Copyright Midland Survey Ltd . Reproduction of this information is prohibited without written authorisation from Midland Survey Ltd.