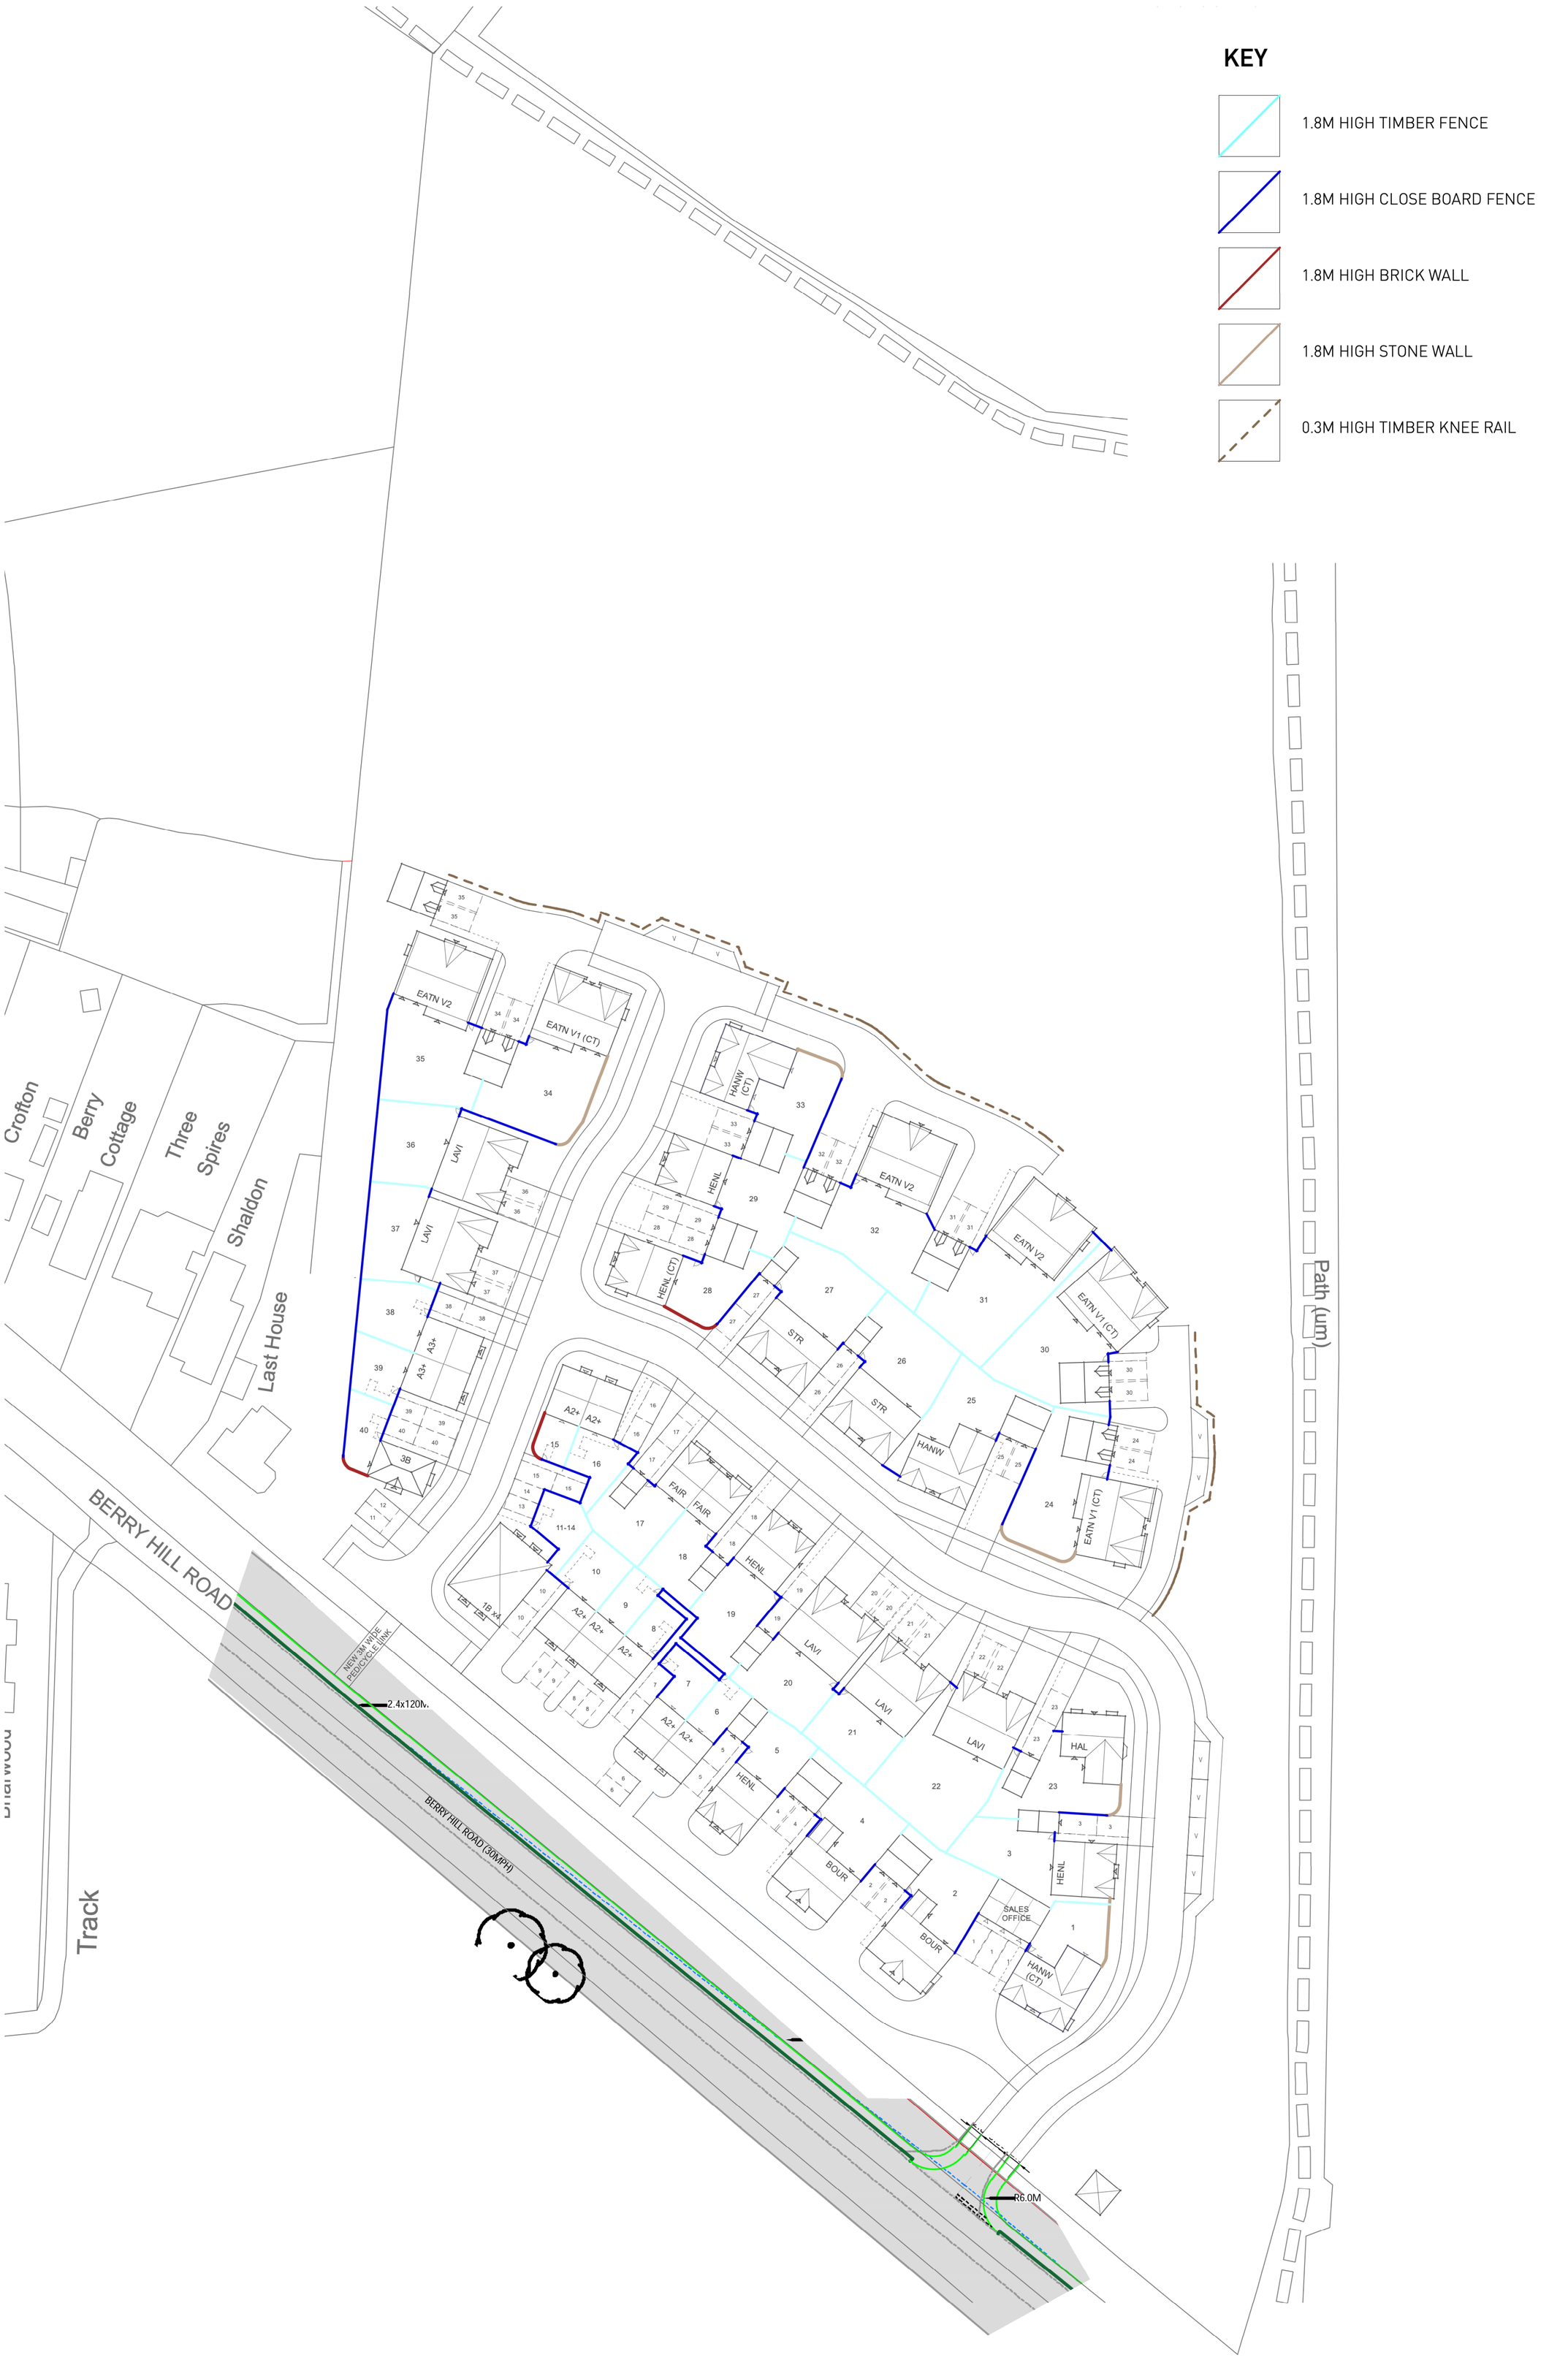

N W E S 0 5 10 20m

BERRY HILL ROAD, ADDERBURY - **BOUNDARY TREATMENTS PLAN**

Pegasus Design

PLANNING | DESIGN | ENVIRONMENT | ECONOMICS | WWW.PEGASUSGROUP.CO.UK | TEAM/DRAWN BY: EJT/CLU | APPROVED BY P.M: EJT | DATE: 25/08/22 | SCALE: 1:500 @A1 | DRWG: **P21-2984**_06 REV: B | CLIENT: **HAYFIED HOMES** |