PROPOSED

1:100 @ A1 1:200 @ A3

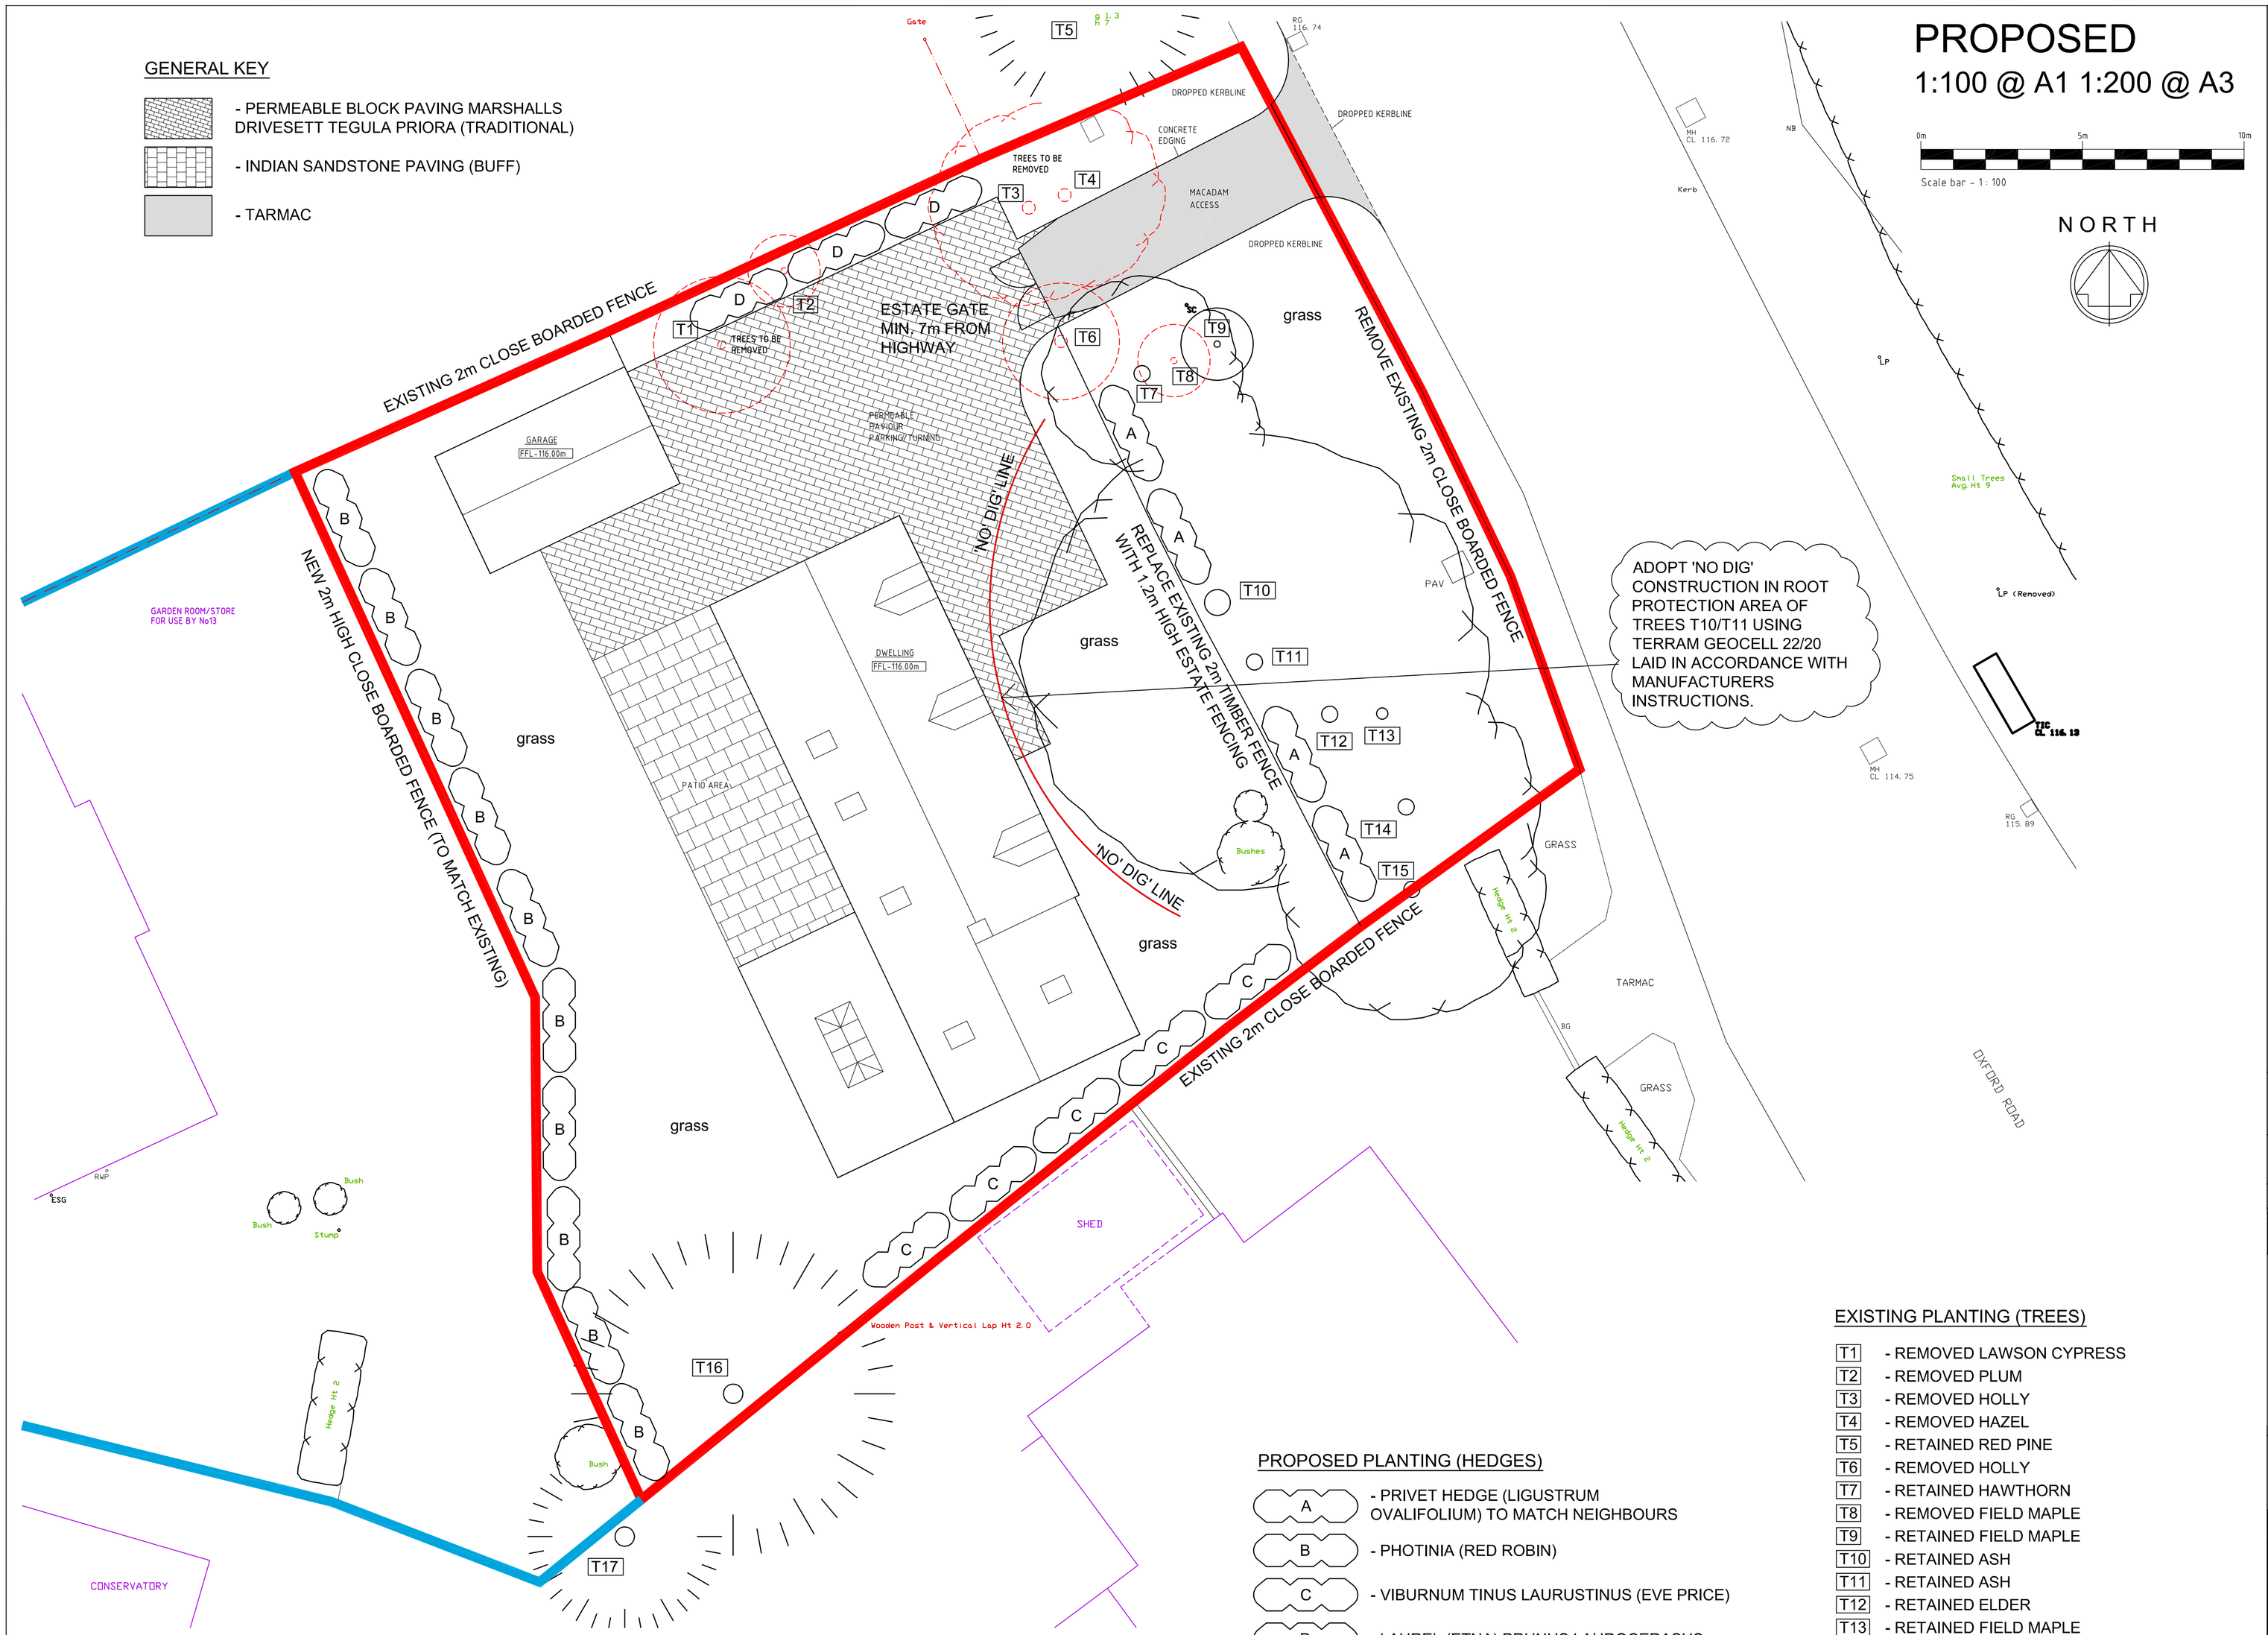

PROPOSED LANDSCAPING PLAN 1:100

REV	DATE	BY	DESCRIPTION	CHK	APD
B	21.9.22	TB	FRONT FENCE, GATES AND HEDGE TO LINE THROUGH WITH EXISTING FENCE TO BE REMOVED	MW	MW
A	7.9.22	TB	MINOR UPDATES AS CLOUDED AND LINE OF REMOVED FENCE INDICATED	MW	MW

DRAWING STATUS: BUILDING REGULATIONS

WELLAN Ltd
Wellan House,
Aylesmore, Shipston-on-Stour,
Warwickshire.
CV36 5EJ
Tel: 01608 685753
Email: mail@wellan.co.uk
Website: www.wellan.co.uk

CLIENT: MR R JONES

PROJECT: LAND TO THE REAR OF 13 BLACKWOOD PLACE, BODICOTE

TITLE: PROPOSED LANDSCAPING PLAN AND BOUNDARY TREATMENTS

SCALE	DATE	DESIGN/DRAWN	CHECKED	APPROVED	SHT
1:100 @ A1	23.5.22	TB / TB			A1

JOB No. 21–146

DRAWING No. 06 REV. B