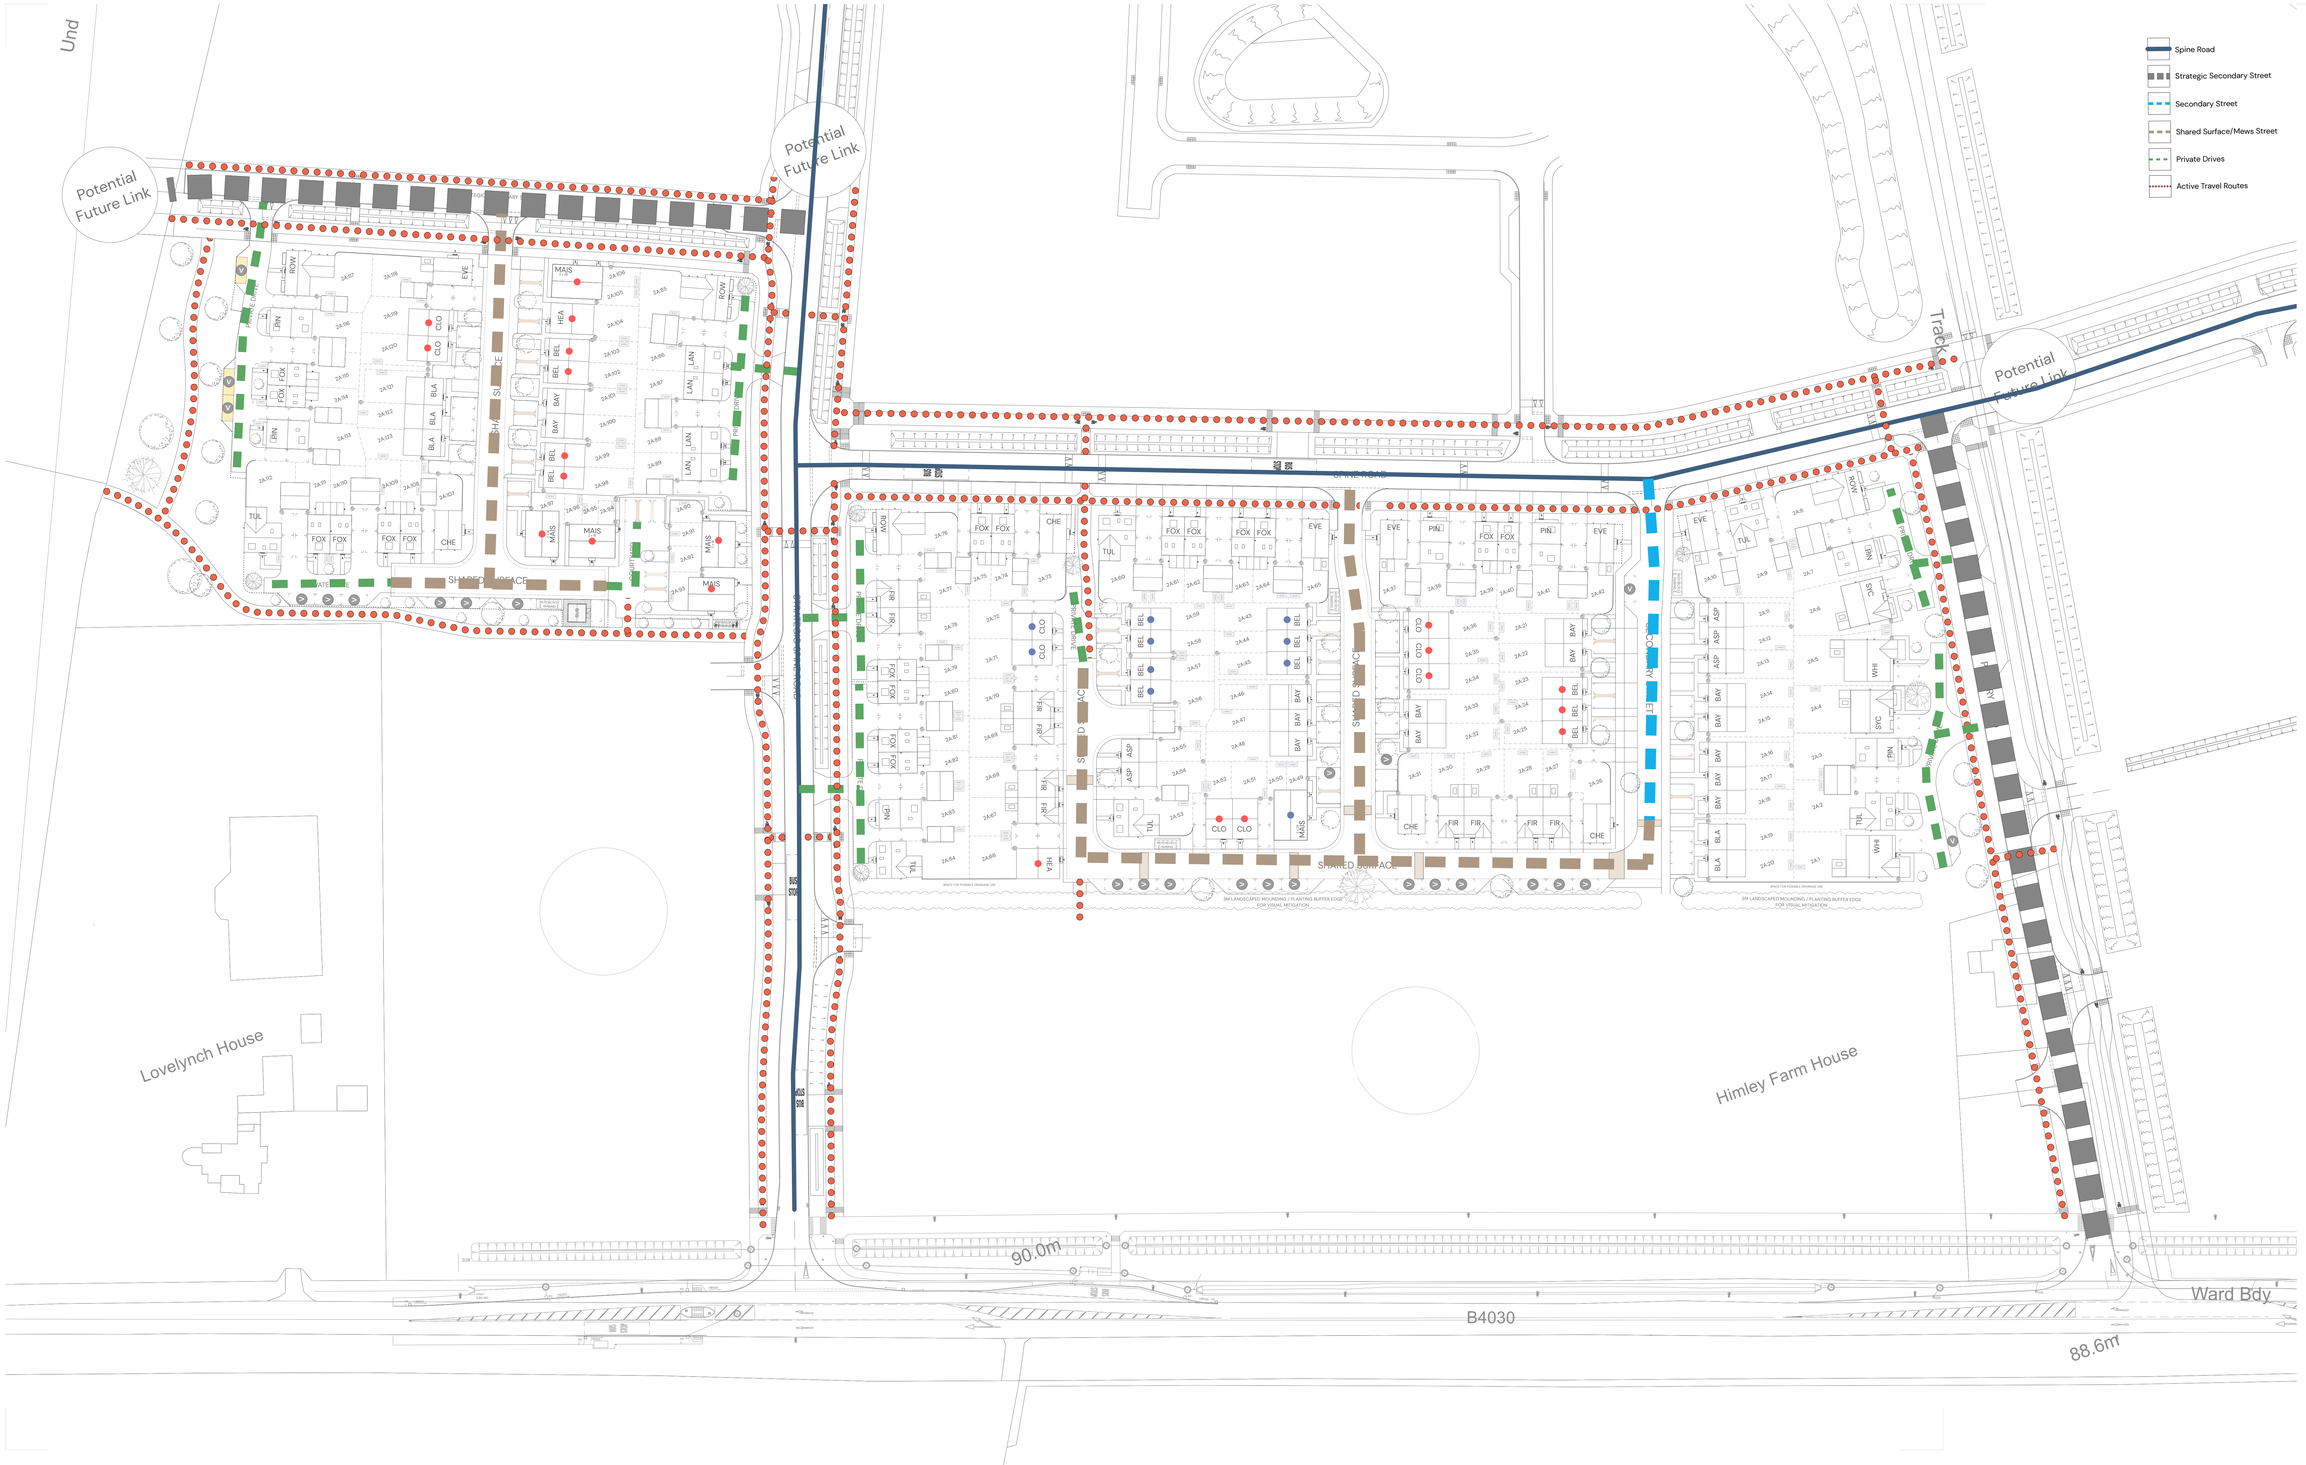

© Pegasus Planning Group Limited. © Crown copyright and database rights OS 100042093. Promap Licence number 100020449. EmapSite Licence number 0100031673. Terms & Conditions @ pegasusgroup.co.uk

Issue:

N 0 50 100 m

HIMLEY VILLAGE, BICESTER – PHASE 2A – ACCESS & MOVEMENT PLAN

PEGASUS GROUP

| PEGASUSGROUP.CO.UK | TEAM/DRAWN BY: CLB/EDE | APPROVED BY: MCC/EH | DATE: 09/07/2024 | SCALE: 1:1250@A0 | DRWG: P22-3093_DE_101_D_10 | CLIENT: CALA Cotswolds |