


HIMLEY VILLAGE, BICESTER – PHASE 2A – GARDEN AREAS PLAN

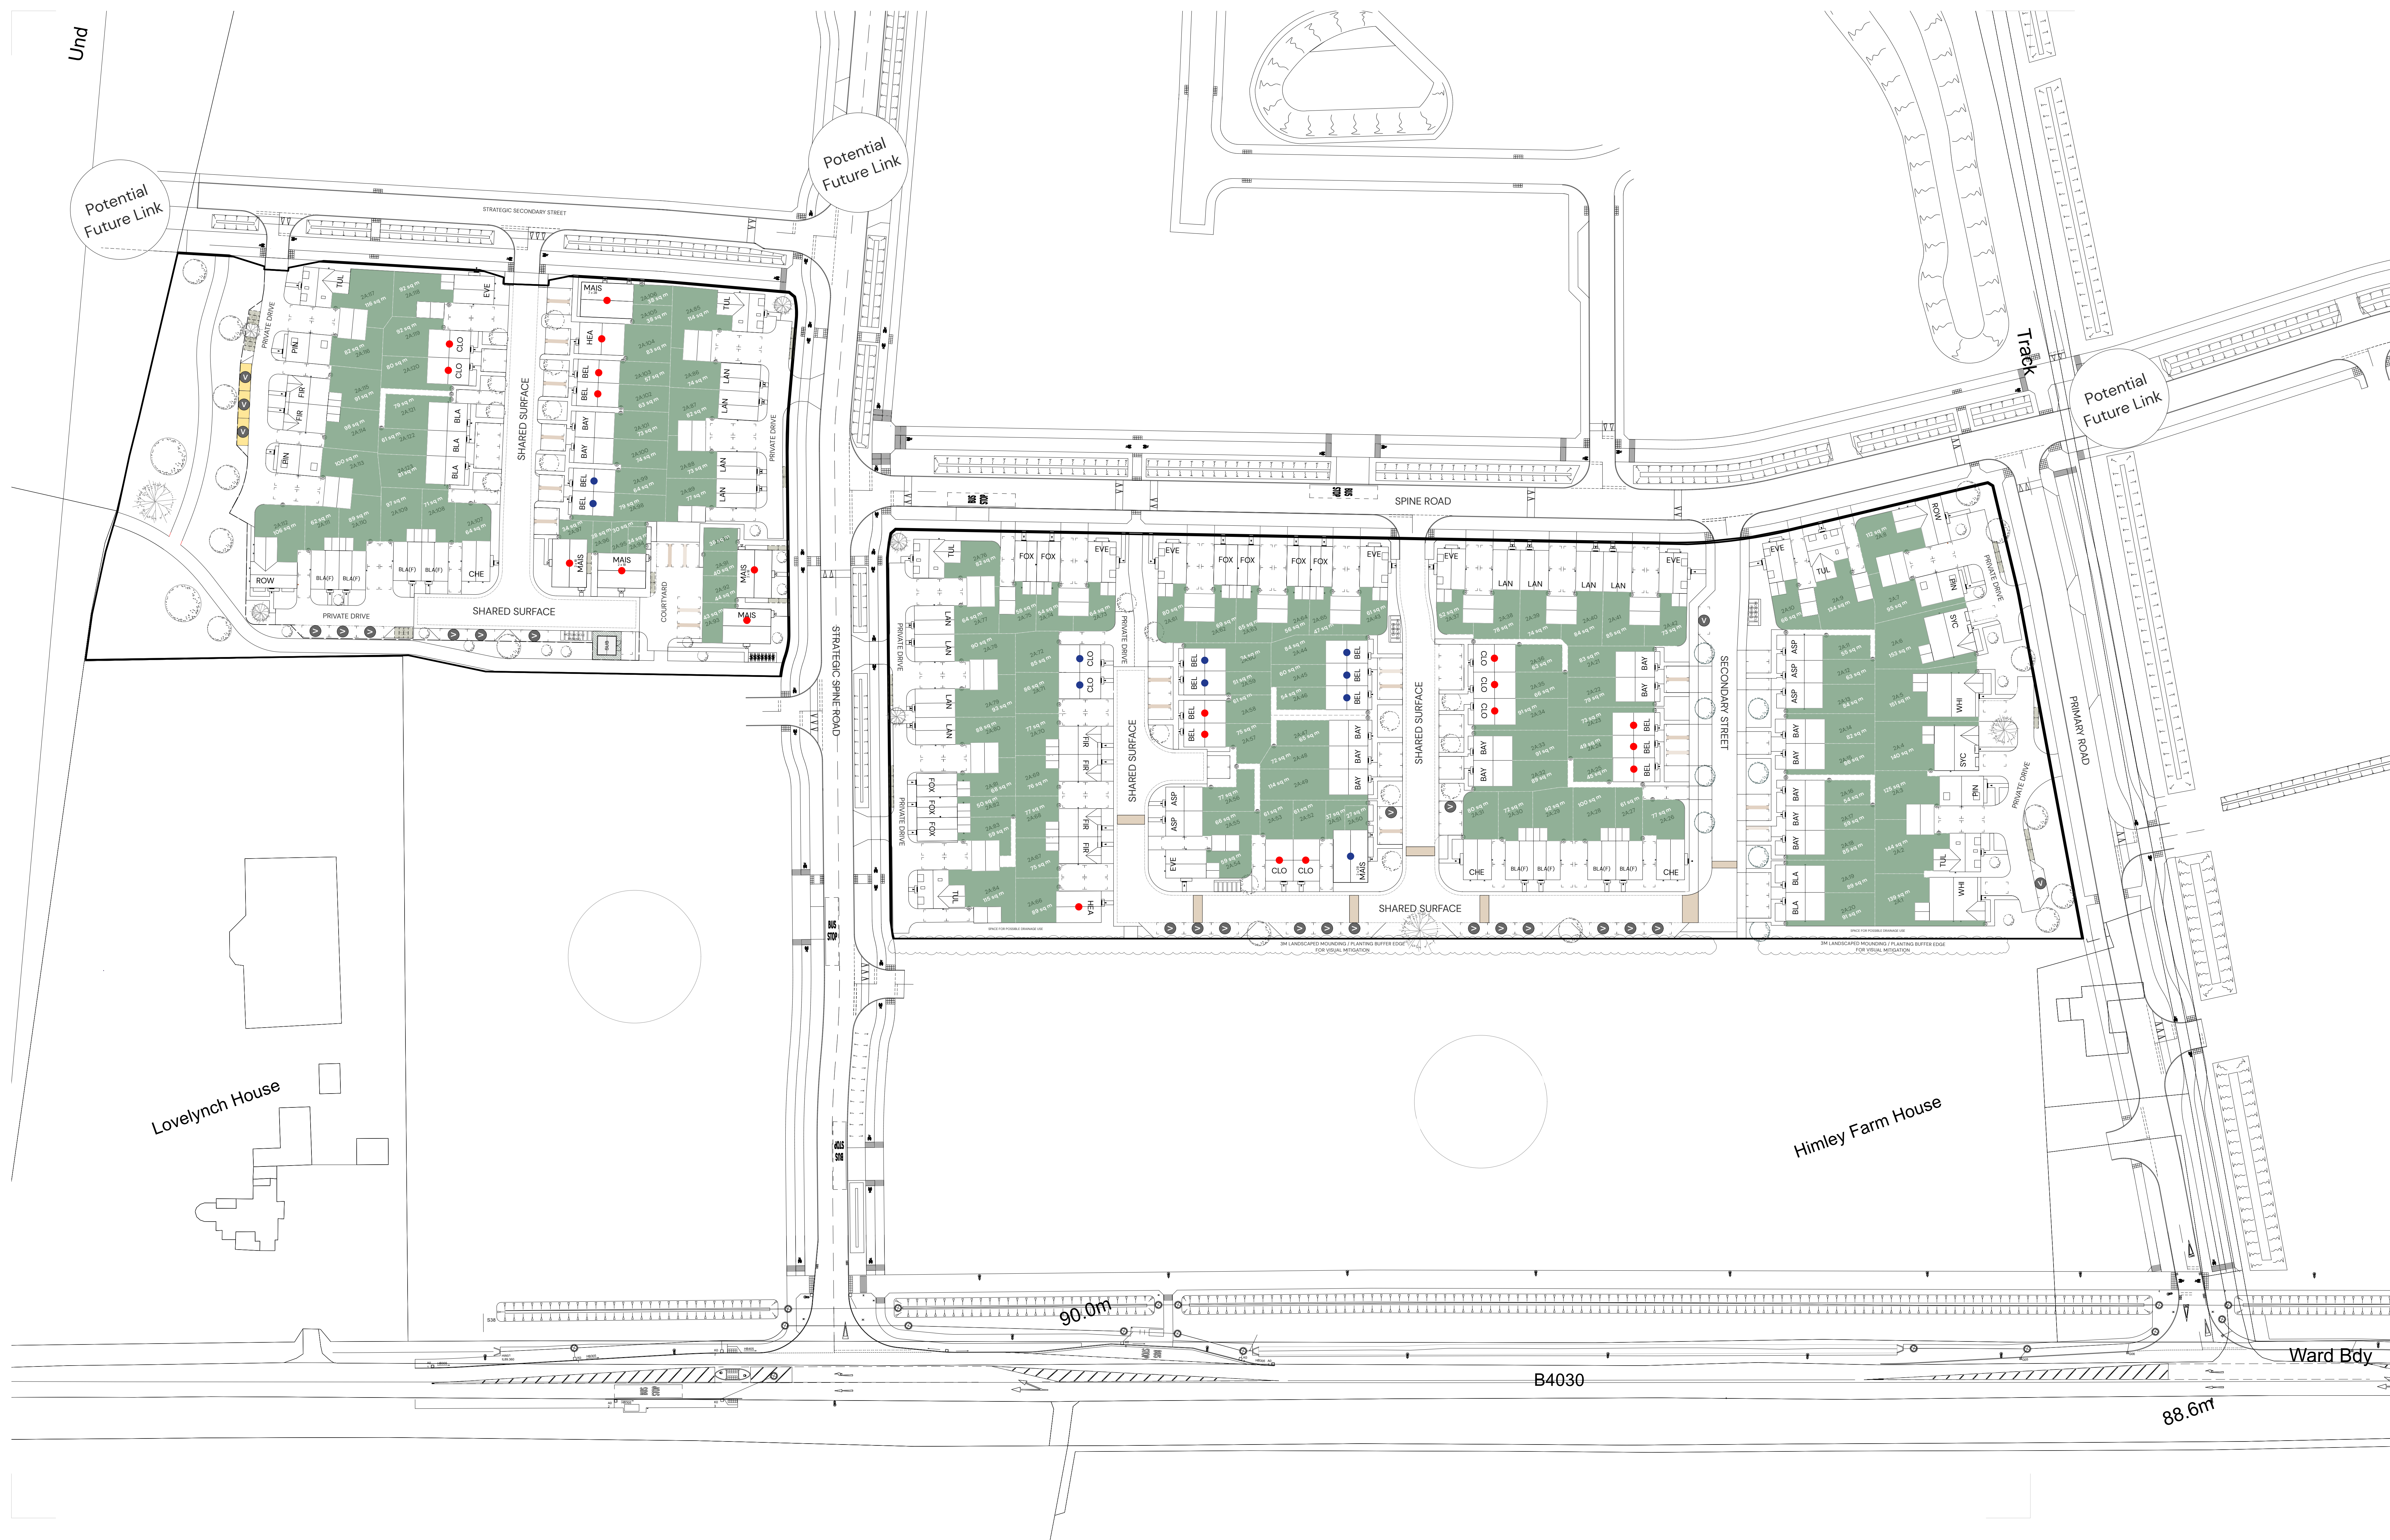