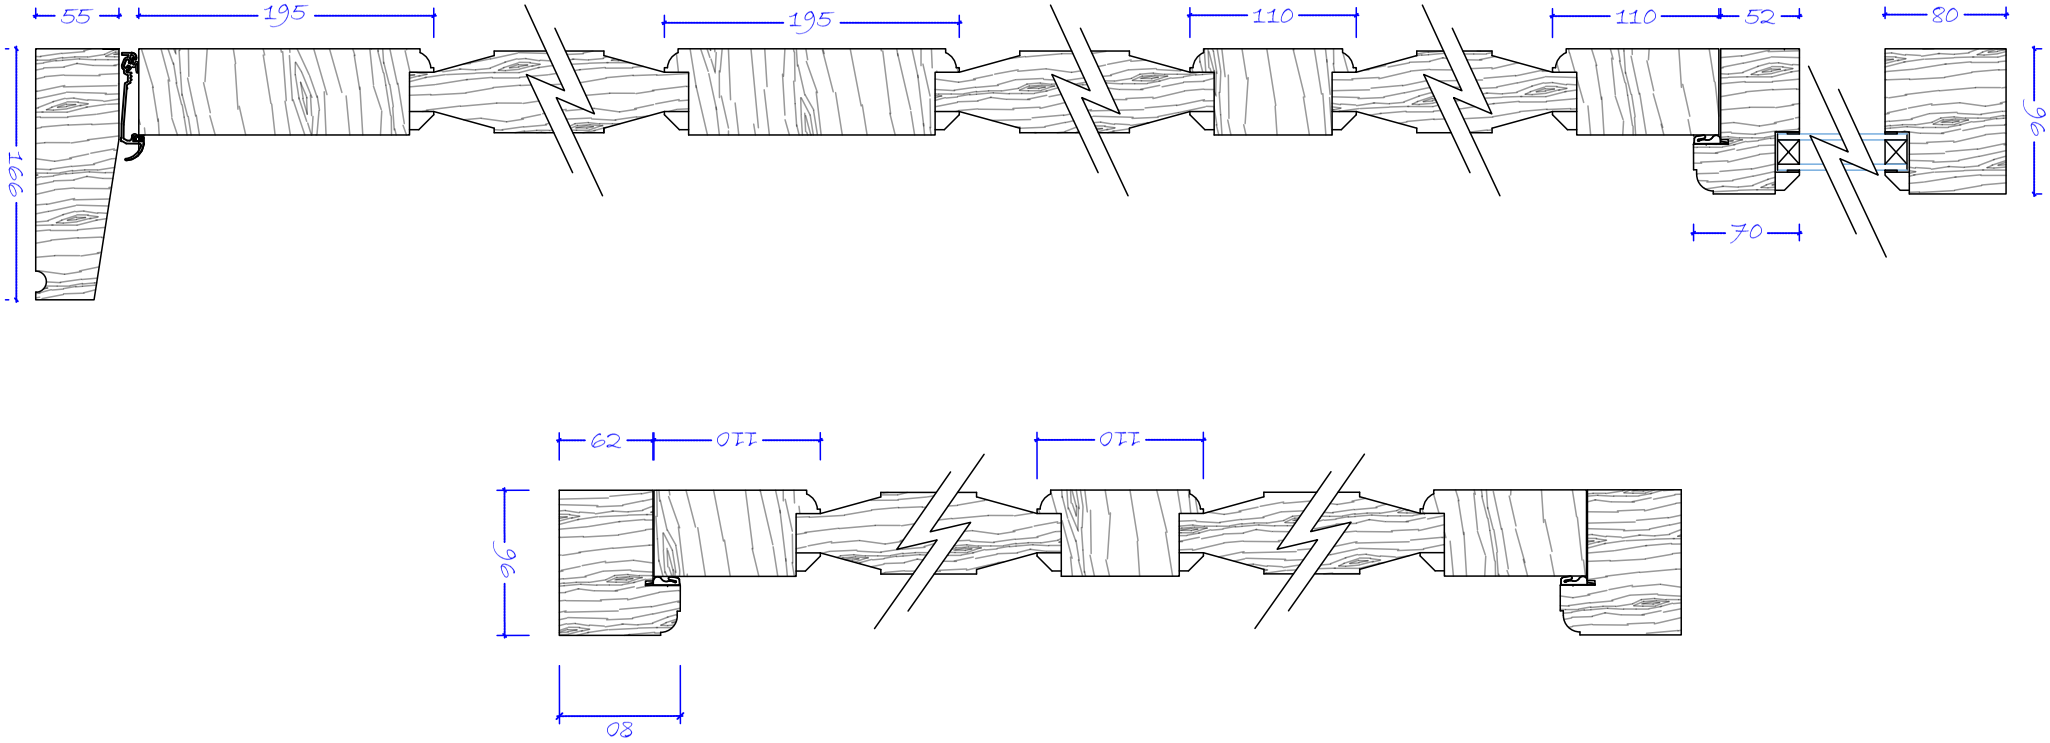


**Lloyd Woodworking Limited**

*Manufacturers of Bespoke Joinery*

Copyright reserved: No copying in full or in part without the express permission

CLIENT: BRACE

LOCATION: BURDROP FARMHOUSE

SCALE: 1:5 @A4

Revision 23/05/2026