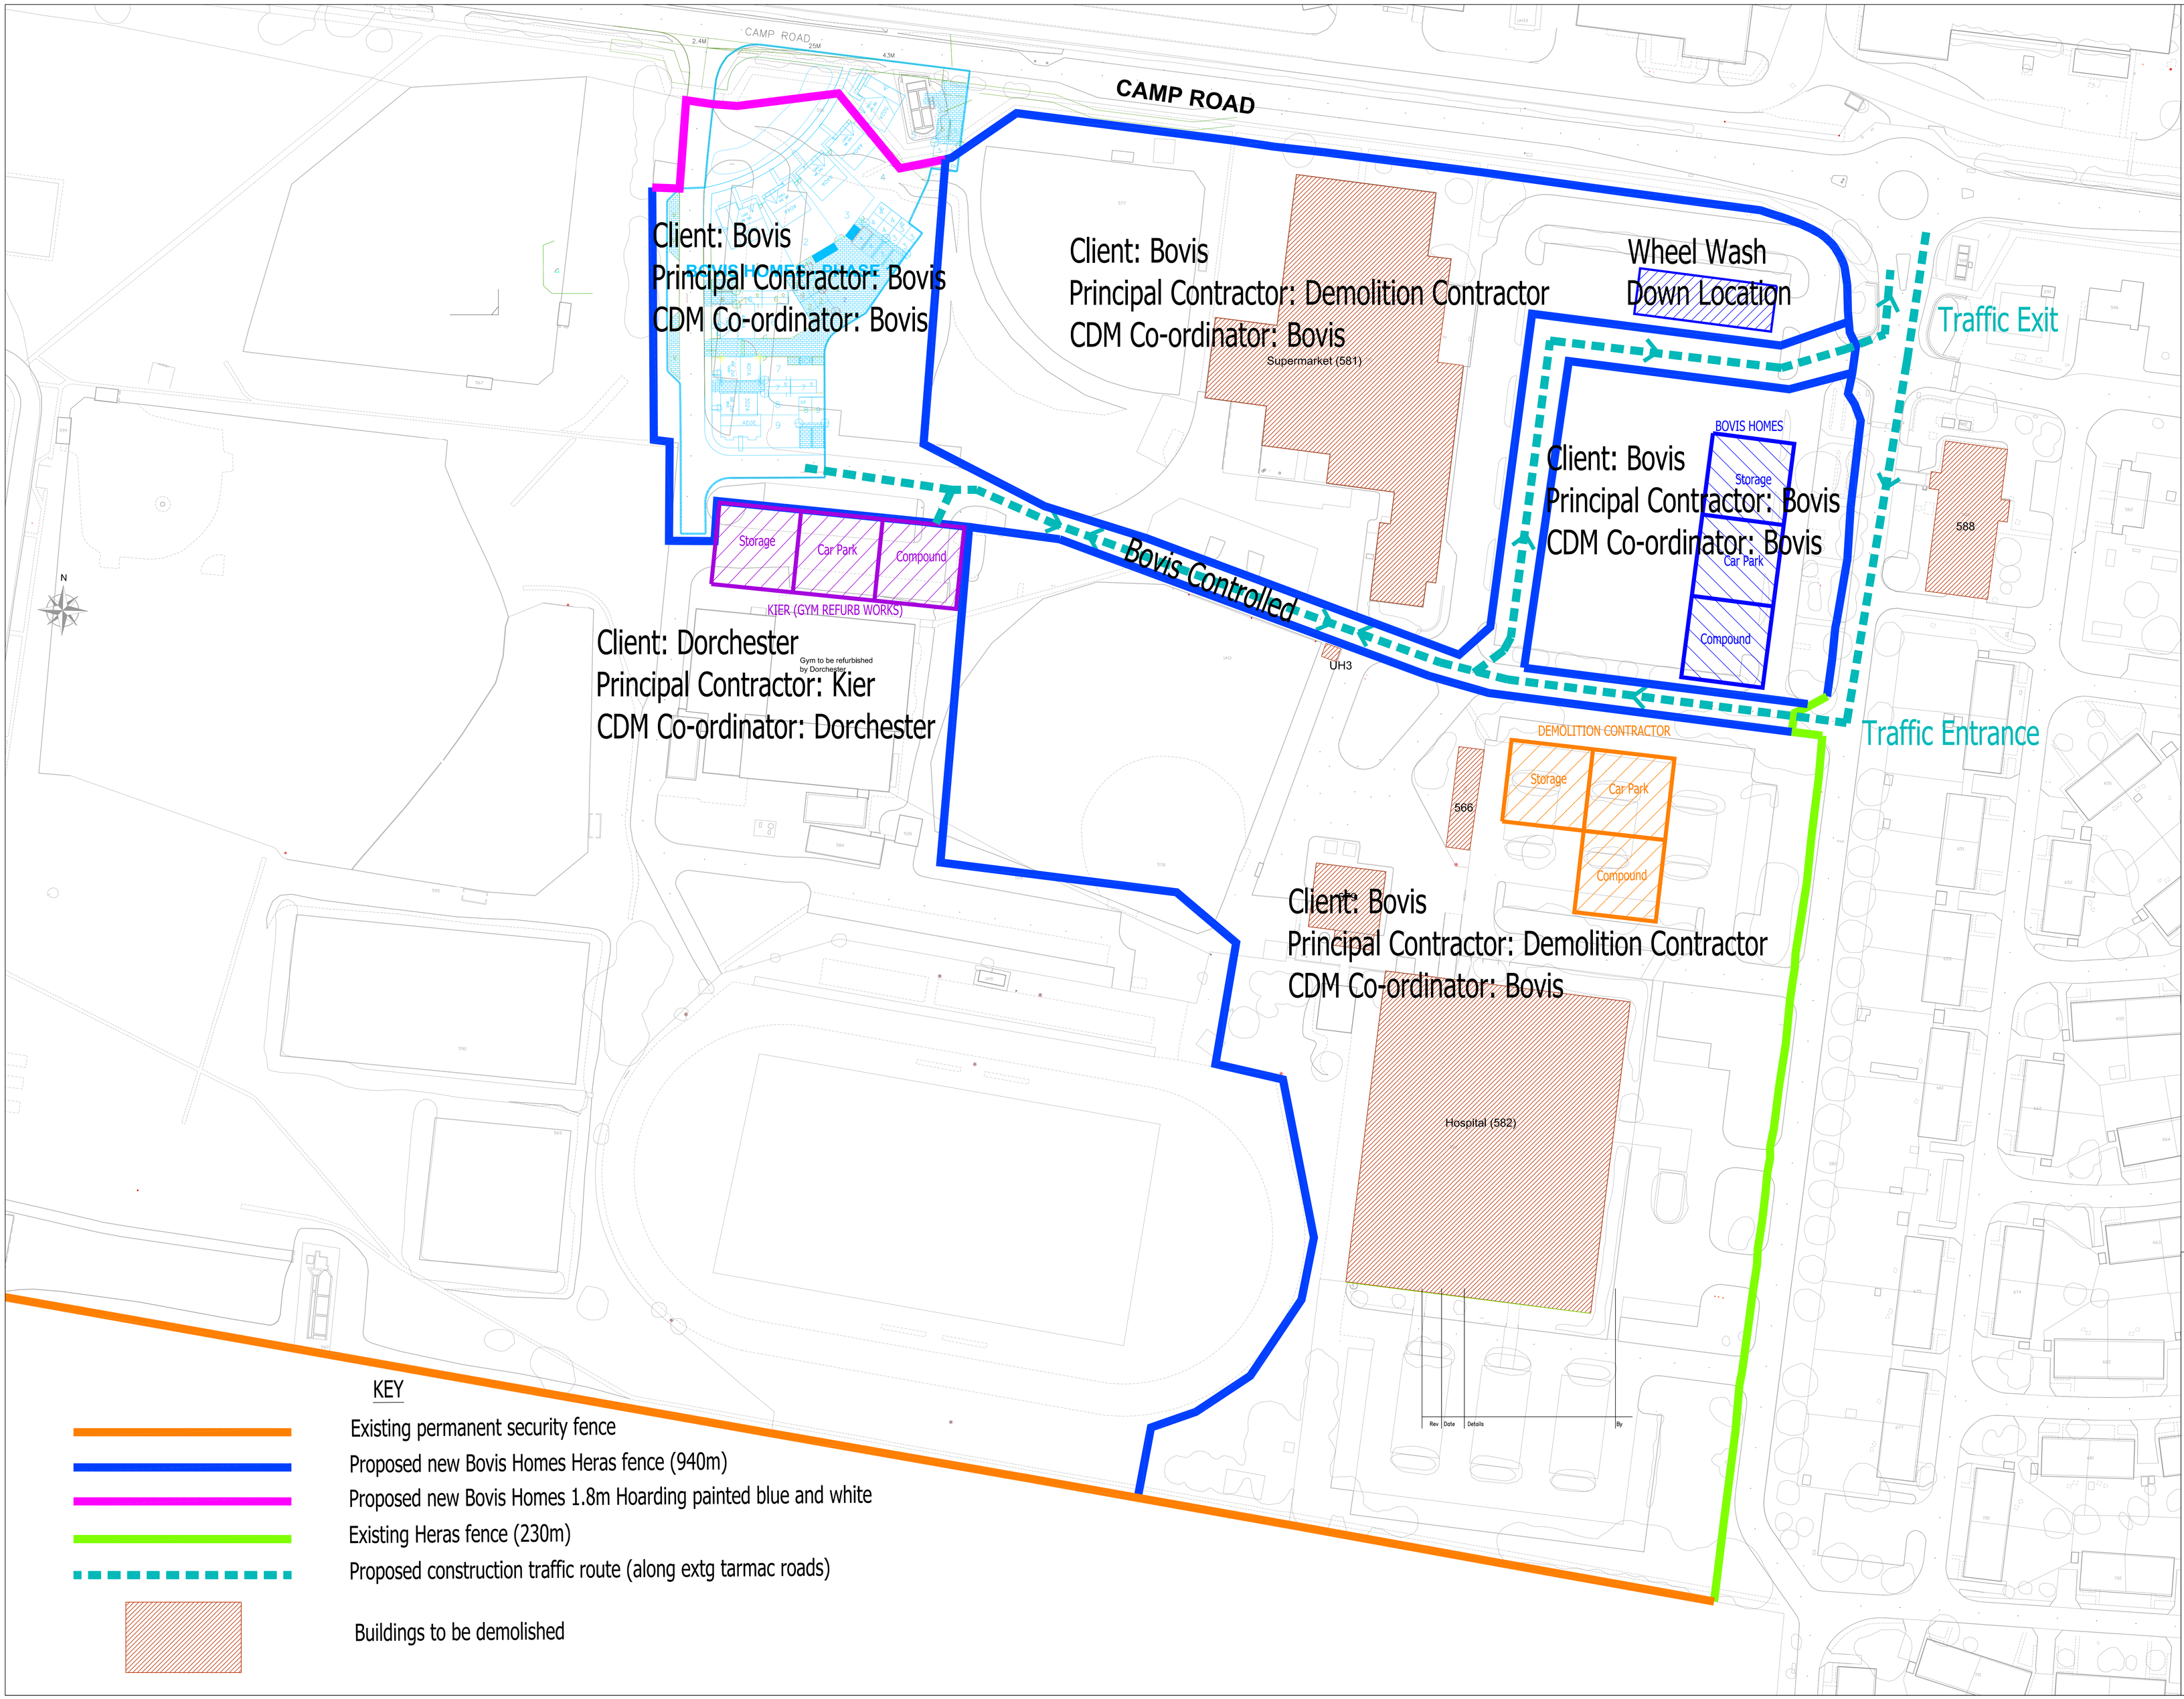

Rev	Date	Details	By
C	07.08.13	Wheel wash down location now shown	KK
B	17.07.13	Drawing size increase to A0 and scale changed to 1:500	KK
A	16.07.13	Heras Fencing added, Compounds moved and CDM notes added	KK

Drainage Authority Approval Date

Highway Authority Approval Date

Do not scale from this drawing. Use written dimensions only. When shown relationships between slab levels and ground levels are to be checked on site. Any discrepancy or suggested modification to be reported to Design and Engineering Director.
Note : This drawing is the copyright of Bovis Homes Ltd.

BOVIS HOMES
Bovis Homes Central Region
Bromwich Court
Highway Point
Gorsey Lane
Coleshill
B46 1JU
Tel: 01675 437 000
Fax: 01675 437 094
DX: 728340 Coleshill 2

SITE
Upper Heyford

DRAWING TITLE
Traffic Management and Fencing Plan
Phases B1, B2 and B5

DRAWN BY	DATE	DRAWING NO.	REV
JAU	May 2013	HEYF-2-105	C
SCALE: 1:500 @ A0	CHECKED/DATE		