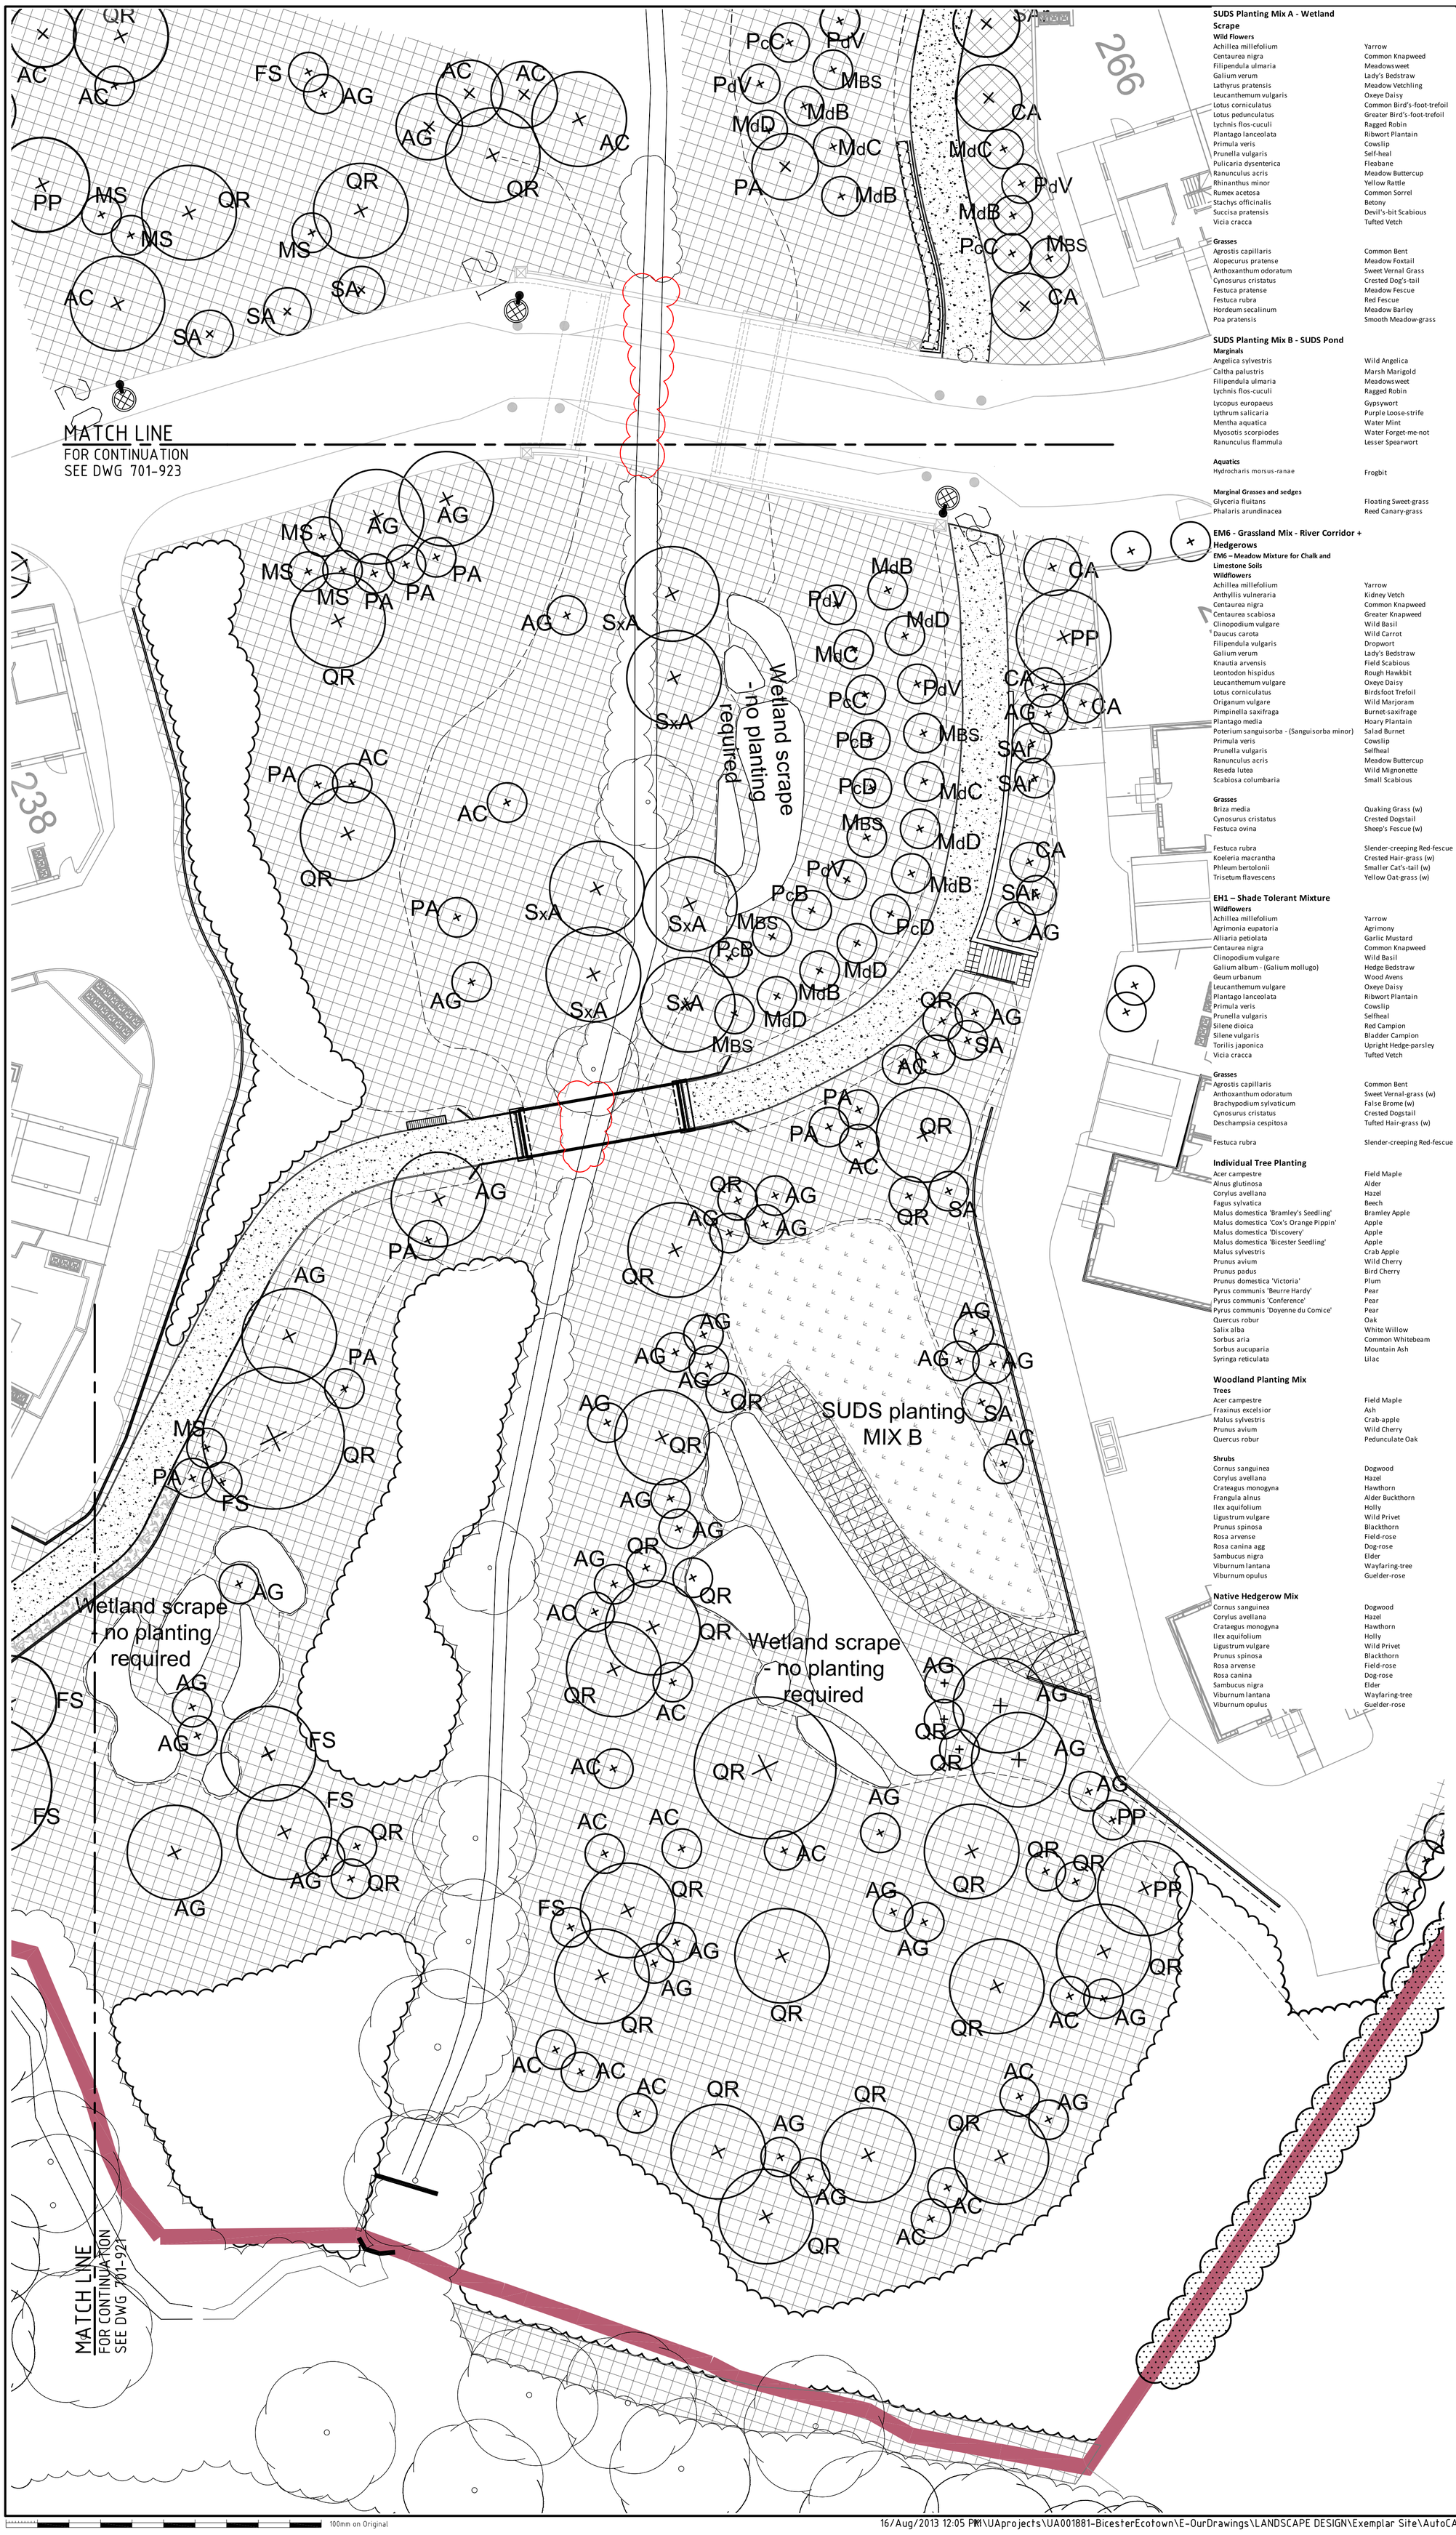

SUDS Planting Mix A - Wetland Scrape

Wild Flowers

Achillea millefolium	Yarrow
Centaurea nigra	Common Knapweed
Filipendula ulmaria	Meadowsweet
Galium verum	Lady's Bedstraw
Lathyrus pratensis	Meadow Vetchling
Leucanthemum vulgaris	Oxeye Daisy
Lotus corniculatus	Common Bird's-foot-trefoil
Lotus pedunculatus	Greater Bird's-foot-trefoil
Lychnis flos-cuculi	Ragged Robin
Plantago lanceolata	Ribwort Plantain
Primula veris	Cowslip
Prunella vulgaris	Self-heal
Pulicaria dysenterica	Fleabane
Ranunculus acris	Meadow Buttercup
Rhinanthus minor	Yellow Rattle
Rumex acetosa	Common Sorrel
Stachys officinalis	Betony
Succisa pratensis	Devil's-bit Scabious
Vicia cracca	Tufted Vetch

Grasses

Agrostis capillaris	Common Bent
Alopecurus pratense	Meadow Foxtail
Anthoxanthum odoratum	Sweet Vernal Grass
Cynosurus cristatus	Crested Dog's-tail
Festuca pratense	Meadow Fescue
Festuca rubra	Red Fescue
Hordeum secalinum	Meadow Barley
Poa pratensis	Smooth Meadow-grass

SUDS Planting Mix B - SUDS Pond

Marginals

Angelica sylvestris	Wild Angelica
Caltha palustris	Marsh Marigold
Filipendula ulmaria	Meadowsweet
Lychnis flos-cuculi	Ragged Robin
Lycopus europaeus	Gypsywort
Lythrum salicaria	Purple Loose-strife
Mentha aquatica	Water Mint
Myosotis scorpiodes	Water Forget-me-not
Ranunculus flammula	Lesser Spearwort

Aquatics

Hydrocharis morsus-ranae	Frogbit

Marginal Grasses and sedges

Glyceria fluitans	Floating Sweet-grass
Phalaris arundinacea	Reed Canary-grass

EM6 - Grassland Mix - River Corridor + Hedgerows

EM6 – Meadow Mixture for Chalk and Limestone Soils

Wildflowers

Achillea millefolium	Yarrow
Anthyllis vulneraria	Kidney Vetch
Centaurea nigra	Common Knapweed
Centaurea scabiosa	Greater Knapweed
Clinopodium vulgare	Wild Basil
Daucus carota	Wild Carrot
Filipendula vulgaris	Dropwort
Galium verum	Lady's Bedstraw
Knautia arvensis	Field Scabious
Leontodon hispidus	Rough Hawkbit
Leucanthemum vulgare	Oxeye Daisy
Lotus corniculatus	Birdsfoot Trefoil
Origanum vulgare	Wild Marjoram
Pimpinella saxifraga	Burnet-saxifrage
Plantago media	Hoary Plantain
Poterium sanguisorba - (Sanguisorba minor)	Salad Burnet
Primula veris	Cowslip
Prunella vulgaris	Selfheal
Ranunculus acris	Meadow Buttercup
Reseda lutea	Wild Mignonette
Scabiosa columbaria	Small Scabious

Grasses

Briza media	Quaking Grass (w)
Cynosurus cristatus	Crested Dogstail
Festuca ovina	Sheep's Fescue (w)
Festuca rubra	Slender-creeping Red-fescue
Koeleria macrantha	Crested Hair-grass (w)
Phleum bertolonii	Smaller Cat's-tail (w)
Trisetum flavescens	Yellow Oat-grass (w)

EH1 – Shade Tolerant Mixture

Wildflowers

Achillea millefolium	Yarrow
Agrimonia eupatoria	Agrimony
Alliaria petiolata	Garlic Mustard
Centaurea nigra	Common Knapweed
Clinopodium vulgare	Wild Basil
Galium album - (Galium mollugo)	Hedge Bedstraw
Geum urbanum	Wood Avens
Leucanthemum vulgare	Oxeye Daisy
Plantago lanceolata	Ribwort Plantain
Primula veris	Cowslip
Prunella vulgaris	Selfheal
Silene dioica	Red Campion
Silene vulgaris	Bladder Campion
Torilis japonica	Upright Hedge-parsley
Vicia cracca	Tufted Vetch

Grasses

Agrostis capillaris	Common Bent
Anthoxanthum odoratum	Sweet Vernal-grass (w)
Brachypodium sylvaticum	False Brome (w)
Cynosurus cristatus	Crested Dogstail
Deschampsia cespitosa	Tufted Hair-grass (w)
Festuca rubra	Slender-creeping Red-fescue

Individual Tree Planting

Acer campestre	Field Maple
Alnus glutinosa	Alder
Corylus avellana	Hazel
Fagus sylvatica	Beech
Malus domestica 'Bramley's Seedling'	Bramley Apple
Malus domestica 'Cox's Orange Pippin'	Apple
Malus domestica 'Discovery'	Apple
Malus domestica 'Bicester Seedling'	Apple
Malus sylvestris	Crab Apple
Prunus avium	Wild Cherry
Prunus padus	Bird Cherry
Prunus domestica 'Victoria'	Plum
Pyrus communis 'Beurre Hardy'	Pear
Pyrus communis 'Conference'	Pear
Pyrus communis 'Doyenne du Comice'	Pear
Quercus robur	Oak
Salix alba	White Willow
Sorbus aria	Common Whitebeam
Sorbus aucuparia	Mountain Ash
Syringa reticulata	Lilac

Woodland Planting Mix

Trees

Acer campestre	Field Maple
Fraxinus excelsior	Ash
Malus sylvestris	Crab-apple
Prunus avium	Wild Cherry
Quercus robur	Pedunculate Oak

Shrubs

Cornus sanguinea	Dogwood
Corylus avellana	Hazel
Crataegus monogyna	Hawthorn
Frangula alnus	Alder Buckthorn
Ilex aquifolium	Holly
Ligustrum vulgare	Wild Privet
Prunus spinosa	Blackthorn
Rosa arvense	Field-rose
Rosa canina agg	Dog-rose
Sambucus nigra	Elder
Viburnum lantana	Wayfaring-tree
Viburnum opulus	Guelder-rose

Native Hedgerow Mix

Cornus sanguinea	Dogwood
Corylus avellana	Hazel
Crataegus monogyna	Hawthorn
Ilex aquifolium	Holly
Ligustrum vulgare	Wild Privet
Prunus spinosa	Blackthorn
Rosa arvense	Field-rose
Rosa canina	Dog-rose
Sambucus nigra	Elder
Viburnum lantana	Wayfaring-tree
Viburnum opulus	Guelder-rose

KEY

Existing

- Existing tree and hedge
- Existing tree to be removed
- Existing vegetation to be removed

Proposed

- Tree planting
- Woodland planting
- SUDS planting - MIx A Annotated where not required
- SUDS planting - MIx B Annotated where not required
- Species Rich Grassland Mix - EM6
- Shade Tolerant Grassland Mix - EH1
- Native Hedgerow Mix
- Translocated hedgerow
- Exemplar site boundary

TREE PLANTING

AC - Acer campestre
AG - Alnus glutinosa
CA - Corylus avellana
CB - Carpinus betulifolius
FS - Fagus sylvatica
MdB - Malus domestica 'Bramley's Seddling'
MdC - Malus domestica 'Cox Orange Pippin'
MdD - Malus domestica 'Discovery'
MdJ - Malus domestica 'James Grieve'
MS - Malus sylvestris
PA - Prunus avium
PdV - Prunus domestica 'Victoria'
PcB - Pyrus communis 'Beurre'
PcC - Pyrus communis 'Conference'
PcD - Pyrus communis 'Doyenne du Comice'
PP - Prunus padus
QR - Quercus robur
SA - Sorbus acuparia
SAr - Sorbus aria
SR - Syringa reticulata
SxA - Salix alba

Proposed seed supplier:

EMORSGATE SEEDS
Limes Farm
Tilney All Saints
King's Lynn
Norfolk
PE34 4RT

Tel. 01553 829028

www.wildseed.co.uk

An alternative seed supplier may be sought providing same seed mix is supplied

For detailed plant schedule, refer to:

UA001881-701-1102 Infrastructure Planting Schedule

0 4 8m
1 : 200

Issue	Description	Date
06	Plant schedules updated, tree species adjacent to properties revised MalusD 'JG' substituted for MalusD 'Bicester seedling'	16-08-13
05	Plant schedule and alternative seed supplier reference added	20-12-12
04	Annotation amendments	17-12-12
03	Fraxinus exelsior subsituted	13-11-12
02	Addition of SUDS access track + minor changes	23-10-12
01	DRAFT	01-10-12

Status: CONSTRUCTION

Scales	1:200 @ A1	Current Issue Signatures	
		Author B.CONNOLLEY	
Original Size	A1	Checker A.VICTORY	
Height Datum	O.S.	Approver R.KITCH	
Grid	O.S.	© Copyright reserved	

Filename: UA001881-701-922 RIVER CORRIDOR PLANTING 2OF3.DWG

Client: a2dominion

HYDER CONSULTING (UK) Limited
5th Floor, The Pithay
All Saints Street
Bristol, England
BS1 2NL
Tel: +44 (0)870 000 3003
Fax: +44 (0)870 000 3903

Project: Bicester Eco Development

Title: River Corridor Planting Plan 2of3

Drawing No.	Project No.	Issue
701-922	UA001881	06

100mm on Original