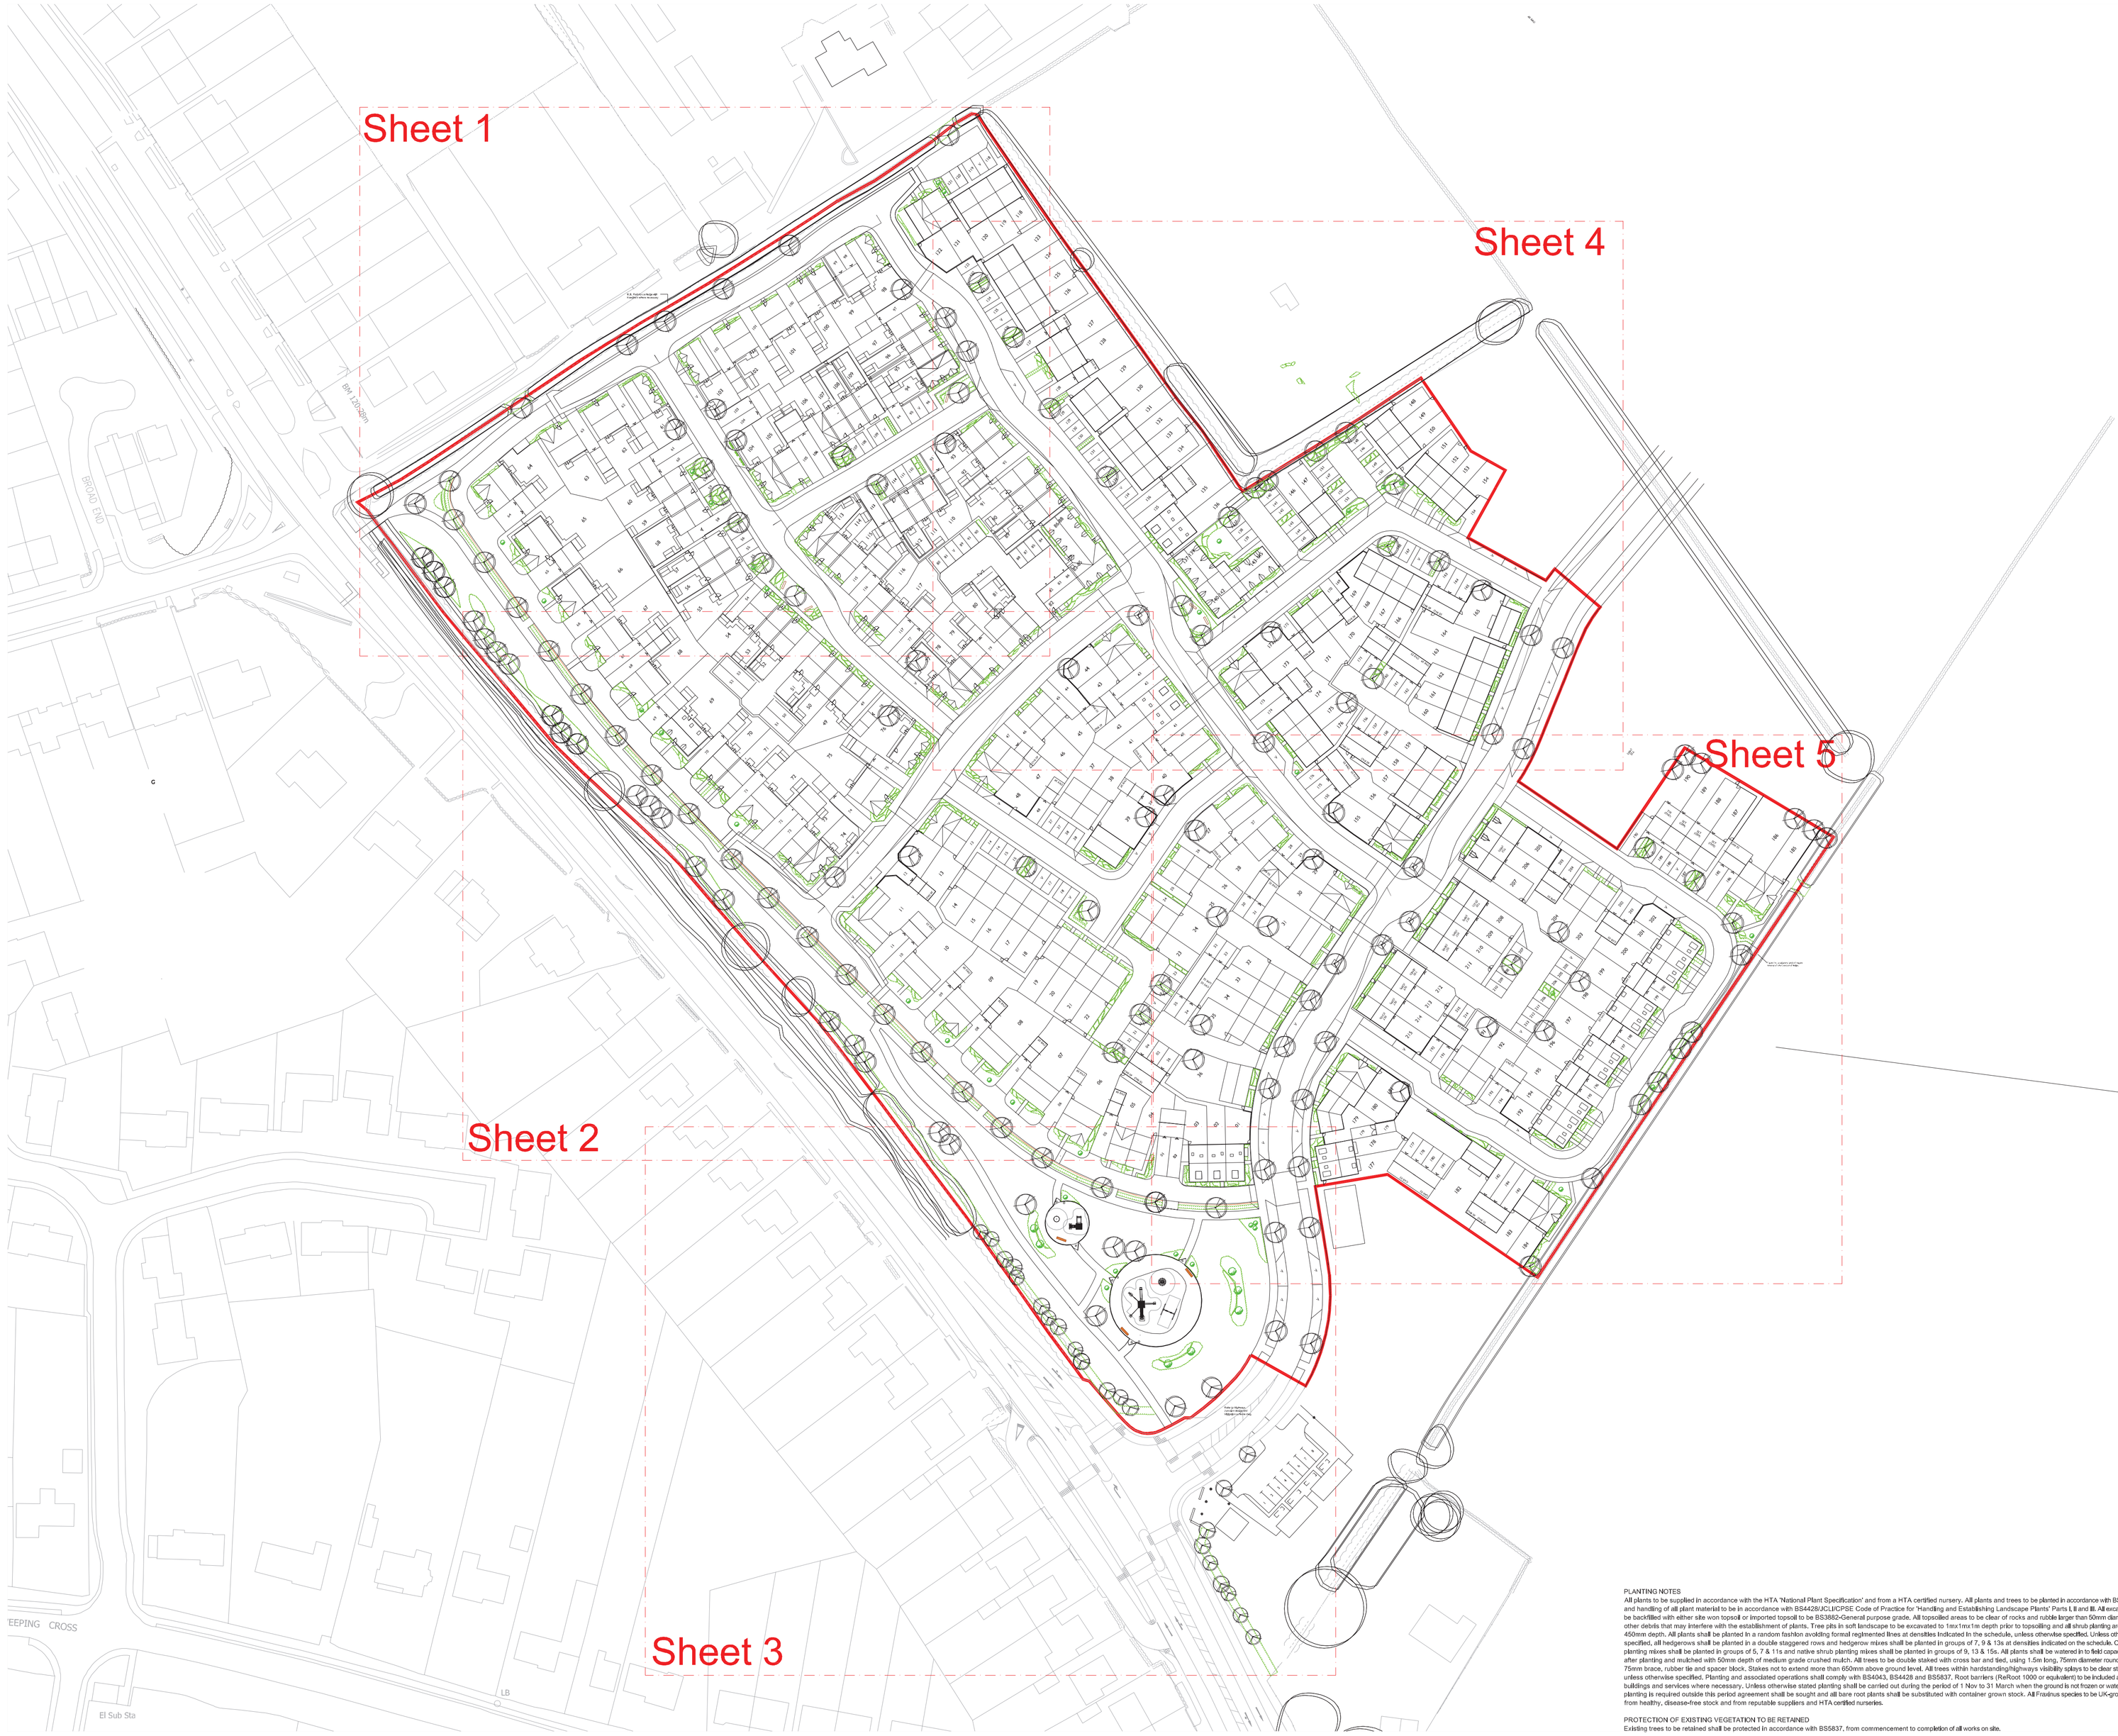

NOTES:
Based upon the Ordnance Survey map with permission of The Controller of Her Majesty's Stationery Office, © Crown Copyright.
Aspect Landscape Planning Ltd, West Court, Hardwick Business Park, Noral Way, Banbury OX16 2AF. Licence 100045345

Copyright reserved

No Dimensions to be scaled from this drawing.

KEY:

- Site Boundary
- Existing Trees
- Existing Shrubs
- Proposed Trees
- Proposed Hedge
- Proposed Feature Shrub
- Proposed Shrubs
- Proposed Climbers

Planting Schedule

TREES

Number	Species	Specification	Girth
4 No.	Acer campestre	Extra Heavy Standard 3RB	14-16cm
12 No.	Acer campestre 'Elsrijk'	Extra Heavy Standard 3RB	14-16cm
10 No.	Acer campestre 'Elsrijk'	Extra Heavy Standard 3RB /Extra Heavy Standard 3RB	14-16cm
12 No.	Amelanchier bomain. 'Autumn Brilliance'	Selected Standard 3BR	10-12cm
2 No.	Amelanchier lamarckii 'Robin Hill'	Selected Standard 3BR	10-12cm
9 No.	Betula pendula	Heavy Standard 3RB	14-16cm
30 No.	Carpinus betulus 'Frans Fontaine'	Extra Heavy Standard 3RB	16-18cm
2 No.	Corylus columa	Heavy Standard 3RB	14-16cm
3 No.	Fagus sylvatica	Extra Heavy Standard 3RB	14-16cm
24 No.	Gleditsia triacanthos 'Sunburst'	Heavy Standard 3BR	12-14cm
7 No.	Liquidambar styraciflua 'Sweet Gum'	Extra Heavy Standard 3RB	16-18cm
2 No.	Malus 'Evereste'	Selected Standard 3BR	10-12cm
4 No.	Prunus avium	Selected Standard 3RB	10-12cm
7 No.	Pyrus calleryana 'Chanticleer'	Extra Heavy Standard 3RB	16-18cm
5 No.	Quercus robur	Extra Heavy Standard 3RB	14-16cm
9 No.	Sorbus aria	Selected Standard 3BR	10-12cm
11 No.	Sorbus aucuparia	Heavy Standard 3BR	12-14cm
9 No.	Tilia platyphyllos	Heavy Standard 3BR	12-14cm

SHRUBS

Number	Species	Specification	Height	Pot Size	Density
187 No.	Aucuba japonica 'Variegata'	Bushy /4 bnks	30-40cm	5L	3/m²
169 No.	Berberis darwinii	Bushy /3 bnks	30-40cm	5L	3/m²
319 No.	Brachyglottis 'Sunshine'	Bushy /3 bnks	30-40cm	5L	3/m²
125 No.	Ceanothus 'Blue Cushion'	Bushy /4 bnks	40-60cm	5L	3/m²
155 No.	Choisya 'Aztec Pearl'	Bushy /3 bnks	30-40cm	5L	3/m²
140 No.	Cistus 'Grayswood Pink'	Bushy /4 bnks	30-40cm	5L	3/m²
382 No.	Cistus corbariensis	Bushy /4 bnks	30-40cm	5L	3/m²
65 No.	Cornus alba 'Ivory Halo'	Bushy /4 bnks	40-60cm	5L	3/m²
8 No.	Cornus alba 'Spaethii'	Bushy /4 bnks	80-100cm	15L	Counted
50 No.	Cornus sanguinea 'Midwinter Fire'	Bushy /4 bnks	40-60cm	5L	3/m²
4 No.	Corylus avellana 'Contorta'	Branched /RB	150-175cm		Counted
9 No.	Cotinus coggygria 'Royal Purple'	Bushy /5/7 bnks	60-80cm	10L	Counted
236 No.	Escallonia 'Apple Blossom'	Bushy /4 bnks	40-60cm	5L	3/m²
499 No.	Euonymus fortunei 'Emerald 'n' Gold'	Bushy /4 bnks	30-40cm	5L	3/m²
84 No.	Fuchsia 'Lena Dalton'	Bushy /4 bnks	40-60cm	5L	3/m²
2 No.	Garrya elliptica	Bushy /7 bnks	80-100cm	15L	Counted
213 No.	Hebe 'Nicola's Blush'	Bushy /4 bnks	40-60cm	5L	3/m²
388 No.	Hebe albicans	Bushy /3 bnks	20-30cm	3L	4/m²
195 No.	Hebe rakaiensis	Bushy /5 bnks	30-40cm	5L	3/m²
169 No.	Lavandula angustifolia 'Munstead'	Bushy /4 bnks	40-60cm	5L	3/m²
134 No.	Parahebe catarractes 'Delight'	Bushy /3 bnks	20-30cm	3L	4/m²
9 No.	Photinia fraseri Red Robin	Bushy /7 bnks	80-100cm	15L	Counted
255 No.	Potentilla fruticosa 'Abbotswood White'	Bushy /5 bnks	30-40cm	5L	3/m²
62 No.	Potentilla fruticosa 'Lippiehh'	Bushy /3 bnks	30-40cm	5L	3/m²
112 No.	Skimmia japonica 'Rubella'	Bushy /3 bnks	30-40cm	5L	3/m²
80 No.	Spiraea japonica 'Candle Light'	Bushy /5/6 bnks	30-40cm	5L	3/m²
113 No.	Spiraea japonica 'Golden Princess'	Bushy /4 bnks	30-40cm	5L	3/m²
2 No.	Spiraea nipponica 'Snowmound'	Bushy /5/7 bnks	60-80cm	10L	1/m²
7 No.	Spiraea nipponica 'Snowmound'	Bushy /5/7 bnks	60-80cm	10L	Counted
50 No.	Weigela florida 'Bristol Ruby'	Bushy /3 bnks	40-60cm	5L	3/m²
35 No.	Weigela florida 'Foliis Purpureis'	Bushy /4 bnks	40-60cm	5L	3/m²
144 No.	Weigela florida 'Variegata'	Bushy /4 bnks	40-60cm	5L	3/m²
23 No.	Weigela florida 'Variegata'	Bushy /7 bnks	60-80cm	15L	3/m²
6 No.	Weigela florida 'Variegata'	Bushy /7 bnks	60-80cm	15L	Counted

CLIMBERS

Number	Species	Specification	Height	Pot Size	Density
4 No.	Clematis alpina 'Pamela Jackman'	Several Shoots /2 bnks /Caned	60-80cm	2L	Counted
6 No.	Clematis montana grandiflora	Several Shoots /Caned	80-100cm	5-7.5L	Counted
2 No.	Rosa 'Iceberg /Climbing'	Several Shoots /Caned	80-100cm	5-7.5L	Counted

HERBACEOUS

Number	Species	Specification	Pot Size	Density
323 No.	Acorus gramineus 'Ogon'	Full Pot	1L	4/m²
39 No.	Festuca glauca	Full Pot	5-7.5L	3/m²
292 No.	Heuchera 'Obsidian'	Full Pot	1L	5/m²
354 No.	Nepeta 'Six Hills Giant'	Full Pot	3L	4/m²
107 No.	Pennisetum officinalis 'Hules Flend'	Full Pot	5-7.5L	3/m²
114 No.	Sedum 'Autumn Joy'	Full Pot	5-7.5L	3/m²

HORNBEAM HEDGE

Number	Species	Specification	Height	Density
1568 No.	Carpinus betulus	BR: Double staggered row	60-80cm	6/m
Total :1568 No.				

NATIVE SHRUB MIX

Number	Species	Specification	Height	Density
143 No.	Prunus spinosa	BR	40-60cm	3/m²
97 No.	Viburnum lanata	BR	40-60cm	3/m²
143 No.	Corylus avellana	BR /1+0	40-60cm	3/m²
143 No.	Ligustrum vulgare	BR /Branched /2 bnks /0+2	40-60cm	3/m²
190 No.	Cornus sanguinea	BR /Branched /2 bnks /1+1	60-80cm	3/m²
97 No.	Viburnum opulus	RB	40-60cm	3/m²
143 No.	Rhamnus cathartica	RB /Leader With Laterals /3 bnks /1+1	40-60cm	3/m²
Total :956 No.				

ORNAMENTAL SHRUB MIX

Number	Species	Specification	Height	Pot Size	Density
141 No.	Ceanothus 'Blue Mound'	Bushy /3 bnks	30-40cm	3L	3/m²
125 No.	Choisya ternata	Bushy /4 bnks	30-40cm	3L	3/m²
90 No.	Escallonia 'Apple Blossom'	Bushy /3 bnks	30-40cm	3L	3/m²
Total :356 No.					

PLAYGROUND MIX

Number	Species	Specification	Height	Pot Size	Density
84 No.	Brachyglottis 'Sunshine'	Bushy /3 bnks	30-40cm	3L	3/m²
44 No.	Choisya 'Aztec Pearl'	Bushy /3 bnks	30-40cm	3L	3/m²
44 No.	Hebe rakaiensis	Bushy /3 bnks	30-40cm	3L	3/m²
106 No.	Potentilla fruticosa 'Elizabeth'	Bushy /3 bnks	10-20cm	2L	3/m²
145 No.	Spiraea japonica 'Candle Light'	Bushy /5/6 bnks	20-30cm	3L	3/m²
Total :423 No.					

ESCALLONIA HEDGE

Number	Species	Specification	Height	Density
169 No.	Escallonia 'Apple Blossom'	Bushy /4 bnks	40-60cm	3/m
261 No.	Escallonia 'Apple Blossom'	Bushy /4 bnks	40-60cm	6/m
Total :430 No.				

HEBE HEDGE

Number	Species	Specification	Height	Density
15 No.	Hebe rakaiensis	Bushy /5 bnks	20-30cm	3/m
239 No.	Hebe rakaiensis	Bushy /5 bnks	20-30cm	6/m
Total :257 No.				

NATIVE HEDGE MIX

Number	Species	Specification	Height	Density
154 No.	Corylus avellana	BR: Triple Staggered Row	60-80cm	6/m
309 No.	Crataegus monogyna	BR: Triple Staggered Row	60-80cm	6/m
116 No.	Lucrymus europaeus	BR: Triple Staggered Row	60-80cm	6/m
40 No.	Lonicera periclymenum	BR: Triple Staggered Row	60-80cm	6/m
116 No.	Prunus avium	BR: Triple Staggered Row	60-80cm	6/m
40 No.	Rosa arvensis	BR: Triple Staggered Row	60-80cm	6/m
Total :774 No.				

Skimmia Hedge

Number	Species	Specification	Height	Density
231 No.	Skimmia Japonica 'Rubella'	3 bnks /Bushy	30-40cm	3/m
Total :231 No.				

ESCALLONIA HEDGE

Number	Species	Specification	Height	Density
31 No.	Escallonia 'Apple Blossom'	Bushy /4 bnks	40-60cm	6/m
Total :31 No.				

Groundcover mix (Longford Park)

Number	Abbreviation	Species	Specification	Density
4 No.	BRASU	Brachyglottis 'Sunshine'	Bushy /3 bnks	3/m²
4 No.		Festuca glauca	Bushy	3/m²
8 No.	PE	Potentilla fruticosa 'Elizabeth'	Bushy /3 bnks	3/m²
6 No.	SPLACAL	Spiraea japonica 'Candle Light'	Bushy /5/6 bnks	3/m²
5 No.	WIBR	Weigela 'Bristol Ruby'	Bushy /3 bnks	3/m²
Total :25 No.				

PLANTING NOTES
All plants to be supplied in accordance with the HTA 'National Plant Specification' and from a HTA certified nursery. All plants and trees to be planted in accordance with BS3936. Delivery and handling of all plant material to be in accordance with BS4428/JCLI/CPSE Code of Practice for "Handling and Establishing Landscape Plants" Parts I, II and III. All excavated areas to be backfilled with either site won topsoil or imported topsoil to be BS3882-General purpose grade. All topsoiled areas to be clear of rocks and rubble larger than 50mm diameter and any other debris that may interfere with the establishment of plants. Tree pits in soft landscape to be excavated to 1mx1mx1m depth prior to topsoiling and all shrub planting areas excavated to 450mm depth. All plants shall be planted in a random fashion avoiding formal reglimented lines at densities indicated in the schedule, unless otherwise specified. Unless otherwise specified, all hedgerows shall be planted in a double staggered rows and hedgerow mixes shall be planted in groups of 7, 9 & 13s at densities indicated on the schedule. Ornamental shrub planting mixes shall be planted in groups of 5, 7 & 11s and native shrub planting mixes shall be planted in groups of 9, 13 & 15s. All plants shall be watered in to field capacity immediately after planting and mulched with 50mm depth of medium grade crushed mulch. All trees to be double staked with cross bar and tied, using 1.5m long, 75mm diameter rounded tree stakes 75mm brace, rubber tie and spacer block. Stakes not to extend more than 650mm above ground level. All trees within hardstanding/highways visibility splays to be clear stem to 1.5m high unless otherwise specified. Planting and associated operations shall comply with BS4043, BS4428 and BS5837. Root barriers (ReRoot 1000 or equivalent) to be included adjacent to buildings and services where necessary. Unless otherwise stated planting shall be carried out during the period of 1 Nov to 31 March when the ground is not frozen or water logged. If planting is required outside this period agreement shall be sought and all bare root plants shall be substituted with container grown stock. All Fraxinus species to be UK-grown specimens from healthy, disease-free stock and from reputable suppliers and HTA certified nurseries.

PROTECTION OF EXISTING VEGETATION TO BE RETAINED
Existing trees to be retained shall be protected in accordance with BS5837, from commencement to completion of all works on site.

aspect landscape planning

TITLE
Longford Park, Banbury
Phase 1 - Planting Plan Overview

CLIENT
Barratt Homes, Bovis & Taylor Wimpey Homes

SCALE	DATE	DRAWN
Not to Scale	JUL 2013	CW

DRAWING NUMBER	REVISION
5205/ ASP 1.0	F

Based on Architects drawing C1618 P001 D