



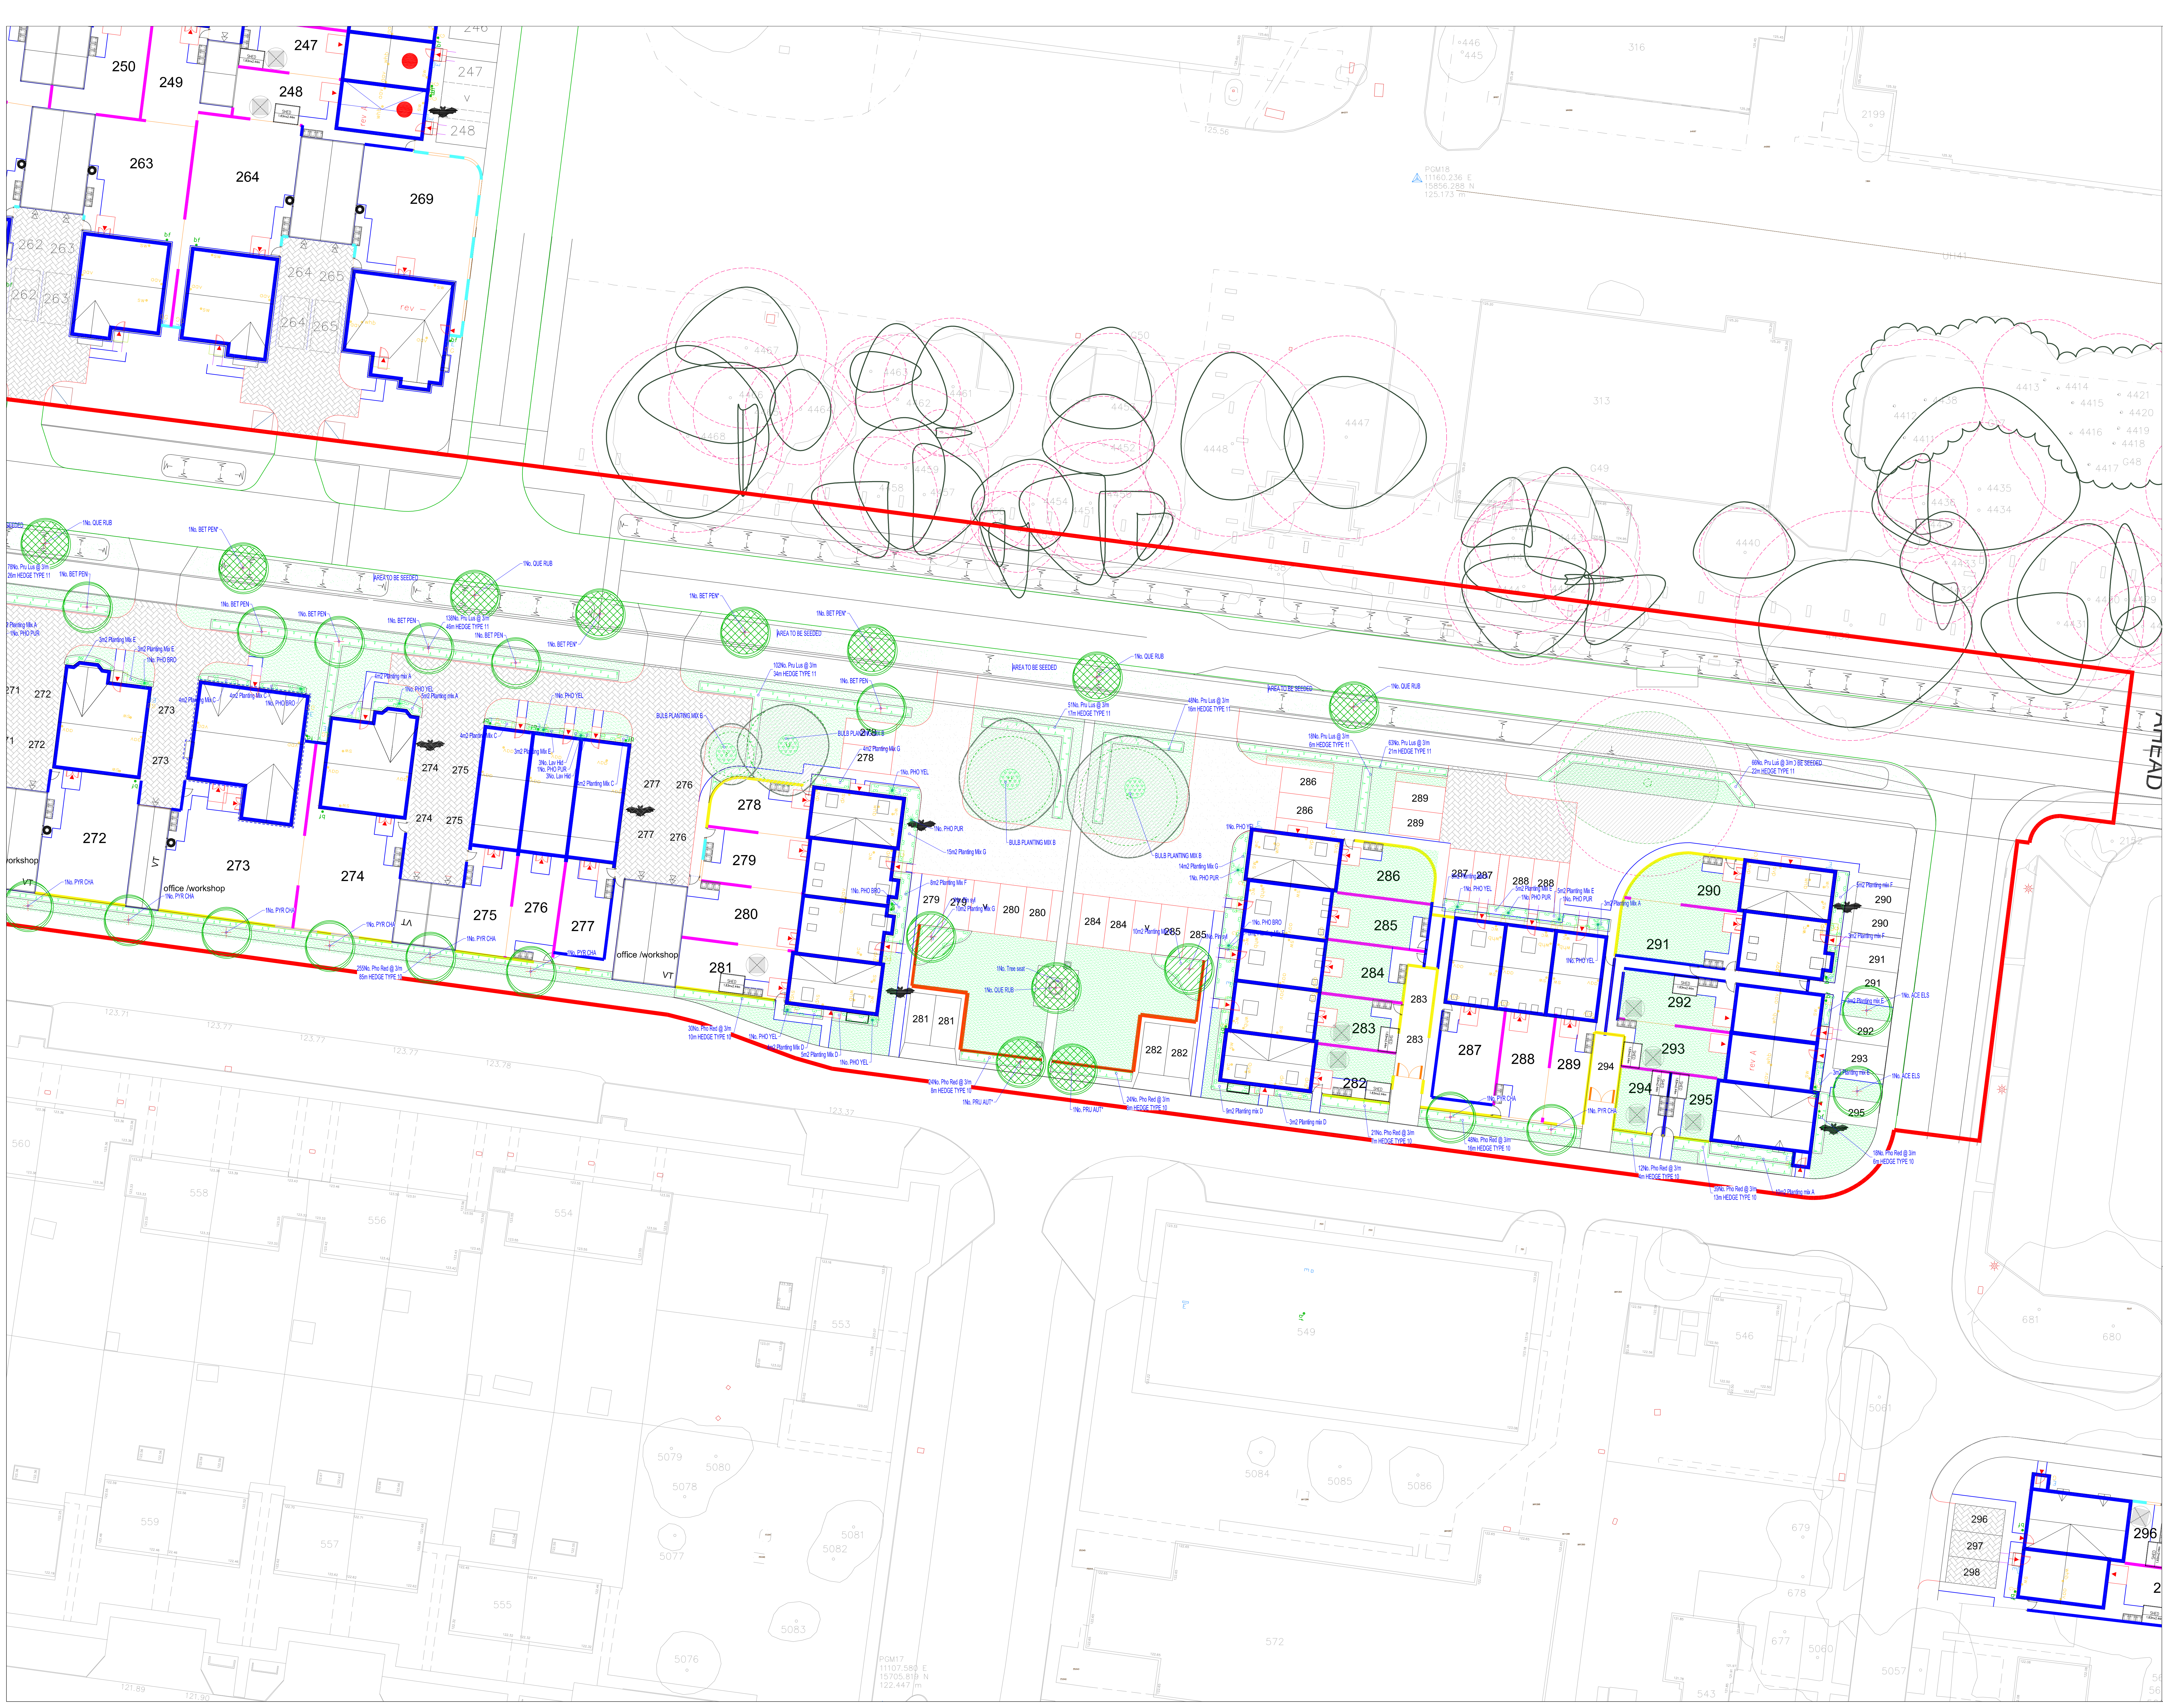

- KEY**
- EXISTING TREES TO BE RETAINED
 - Proposed trees from phase B2A
 - Existing trees to be retained
 - PROPOSED FEATHERED TREE, INCLUDING STAKE AND TIE. SEE SPECIFICATION NOTES A1, B2-3, B5-6, C1-6, D1-2 AND E1.
 - PROPOSED STANDARD TREE, INCLUDING DOUBLE STAKE AND TIE. SEE SPECIFICATION NOTES A1, B2-3, B5-6, C1-6, D1-2 AND E1.
 - SHRUB AND HERBACEOUS PLANTING, INCLUDING BARK MULCH (ACCORDING TO SPECIFICATION). SEE SPECIFICATION NOTES A1-2, B1-3, B6, C1-3, D1-2 AND E1. SUPPLY SHEET MULCH ONLY WHERE SPECIFICATION/DETAIL SHOWN ON THE PLAN.
 - HEDGE PLANTING, INCLUDING SHEET/BARK MULCH (ACCORDING TO SPECIFICATION). REFER TO HEDGE SCHEDULES ON PLAN AND THE SCHEDULE OF QUANTITIES. SEE SPECIFICATION NOTES A1-2, B1-3, B6, C1-3, D1-2 AND E1. SUPPLY SHEET MULCH ONLY WHERE SPECIFICATION/DETAIL SHOWN ON THE PLAN.
 - SPECIMEN SHRUBS IN SHRUB BEDS OR PIT PLANTED IN GRASS AREAS. SPECIMEN SHRUBS IN GRASS ARE MEASURED SEPARATELY IN SCHEDULE OF QUANTITIES. SEE SPECIFICATION NOTES A1, B1-3, B6, C1-3, D1-2 AND E1.
 - CULTIVATED TURF UNLESS OTHERWISE STATED ON PLAN. SEE SPECIFICATION NOTES B4, C7 AND E1.
 - COWSLOD CHIPPINGS (20mm DIA.) TO A DEPTH OF 75mm OVER GEOTEXTILE MEMBRANE UNDERLAY TO BE COMPLETED BY LANDSCAPE CONTRACTOR.
 - Existing hedgerow to be retained
 - Bench seat- Ref: BX17 4001T "Roslin Seat" (supplied in black) mild steel, timber seat version seat with armrests, as supplied by Brovop or similar approved. Seat to be installed with submerged fixing set in concrete footings to manufacturers specification.
 - Litter bin Ref: EX45 2596 "Derby Slimline" 50L perforated bin, coated in green as supplied by Brovop or similar approved. Installed in line with manufacturers specification.
 - Round tree seat- Ref: EX450022 RND (supplied in black) as supplied by Brovop or similar approved. Seat to be installed with submerged fixing set in concrete footings to manufacturers specification.

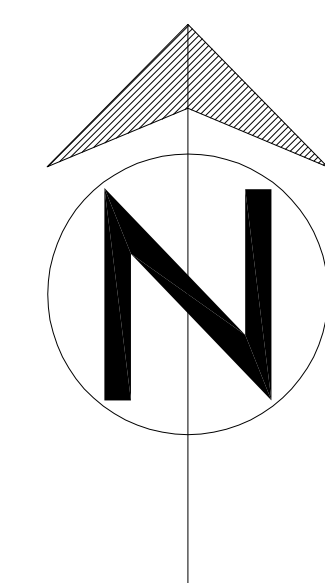

C 26.9.16	Amended in line with layout changes and trees added to Gordon Road as per planners comments.	AU
B 16.8.16	Amended in line with layout changes	AU
A 7.8.15	Amended in line with layout changes	TM
Rev	Date	Details

When shown relationships between site works and ground works are to be recorded on site. Any discrepancy or suggested modification to be reported to Design and Engineering Director. Note: This drawing is the copyright of Bovis Homes Ltd.

BOVIS HOMES

Bovis Homes Central Region
Highway Point
Carnegie Lane
Coleshill
B46 1JU
Tel: 01675 437 000
Fax: 01675 437 094
DX: 728340 Coleshill 2

SITE	Upper Heyford Phase B6/B2B		
DRAWING TITLE	Landscape Proposals Sheet 2 of 2		
DRAWN BY DW	DATE 03.07.15	DRAWING NO. HEYB6.B2B-03-100	1 REV C
SCALE:	CHECKED/DATE		