PHASE 5, HEYFORD PARK, UPPER HEYFORD, BICESTER

This drawing is the copyright of Focus On Design which is a trading name for Focus Design Partnership Limited. No liability will be accepted for amendments by others to either the printed or digital format.

DORCHESTER GROUP

REVISION/S:

A. 2016-01-13. Patio length updated for Type 1A, Type 1A-SA, SP4, Type 2, SP2, SP1, Type 3D, Type 4A, SP6 housetypes as per client request. SO

REFUSE VEHICLE TRACKING LAYOUT @ 1:500

0 5 10 15 [m]

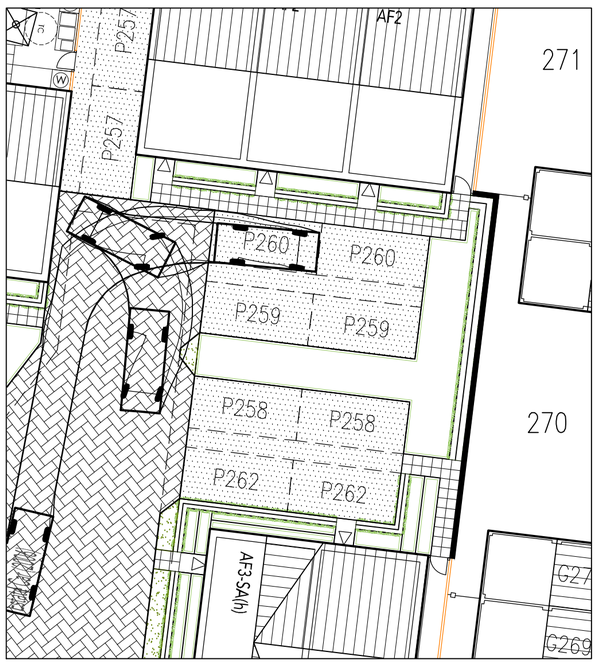

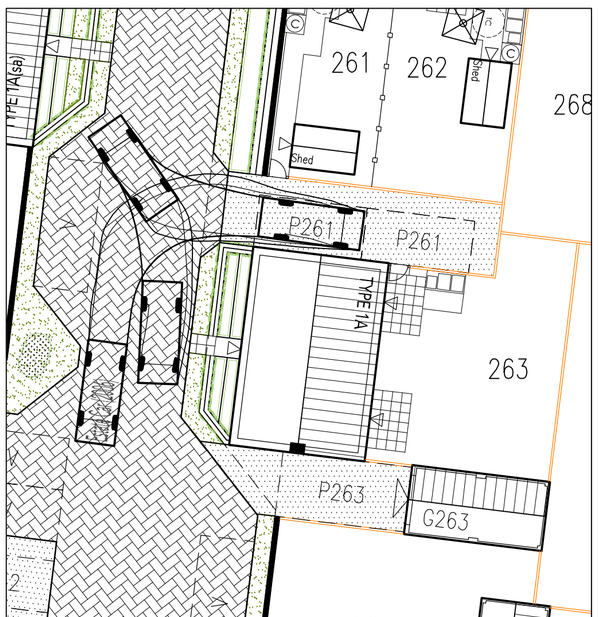

LEGEND

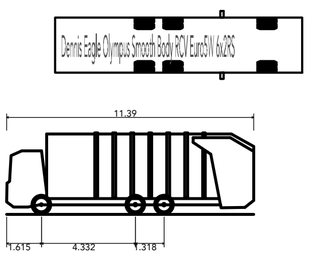

Dennis Eagle Olympus Smooth Body RCV Euro5W 6x2RS

Overall Length	11.390m
Overall Width	2.530m
Overall Body Height	3.751m
Min Body Ground Clearance	0.304m
Track Width	2.500m
Lock-to-lock time	4.00s
Curb to Curb Turning Radius	7.500m

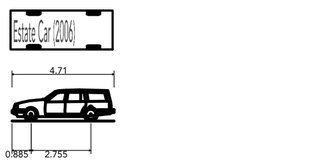

Estate Car (2006)

Overall Length	4.710m
Overall Width	1.804m
Overall Body Height	1.442m
Min Body Ground Clearance	0.207m
Max Track Width	1.756m
Lock-to-lock time	4.00s
Curb to Curb Turning Radius	5.950m

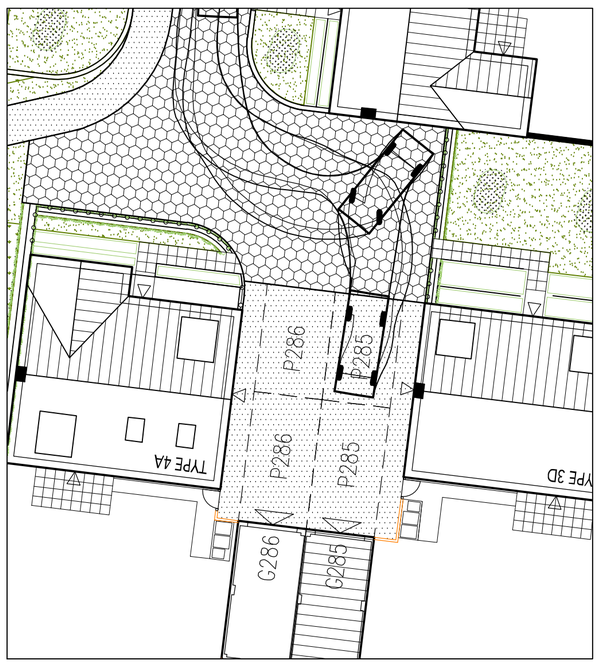

N

FOCUS ON DESIGN www.focusdp.com

VEHICLE TRACKING LAYOUT

SCALE: 1:200 @ A 1

0 1 2 3 4 5 [m]

DATE: MAY 2015

DRAWN: DJE

DRAWING TITLE: VEHICLE TRACKING LAYOUT

DRAWING NO: 0521-PH5-105

THE OLD BREWERY, LODWAY, PILL, BRISTOL BS20 0DH
t:01275 813380 f:01275 813381 e:admin@focusdp.com