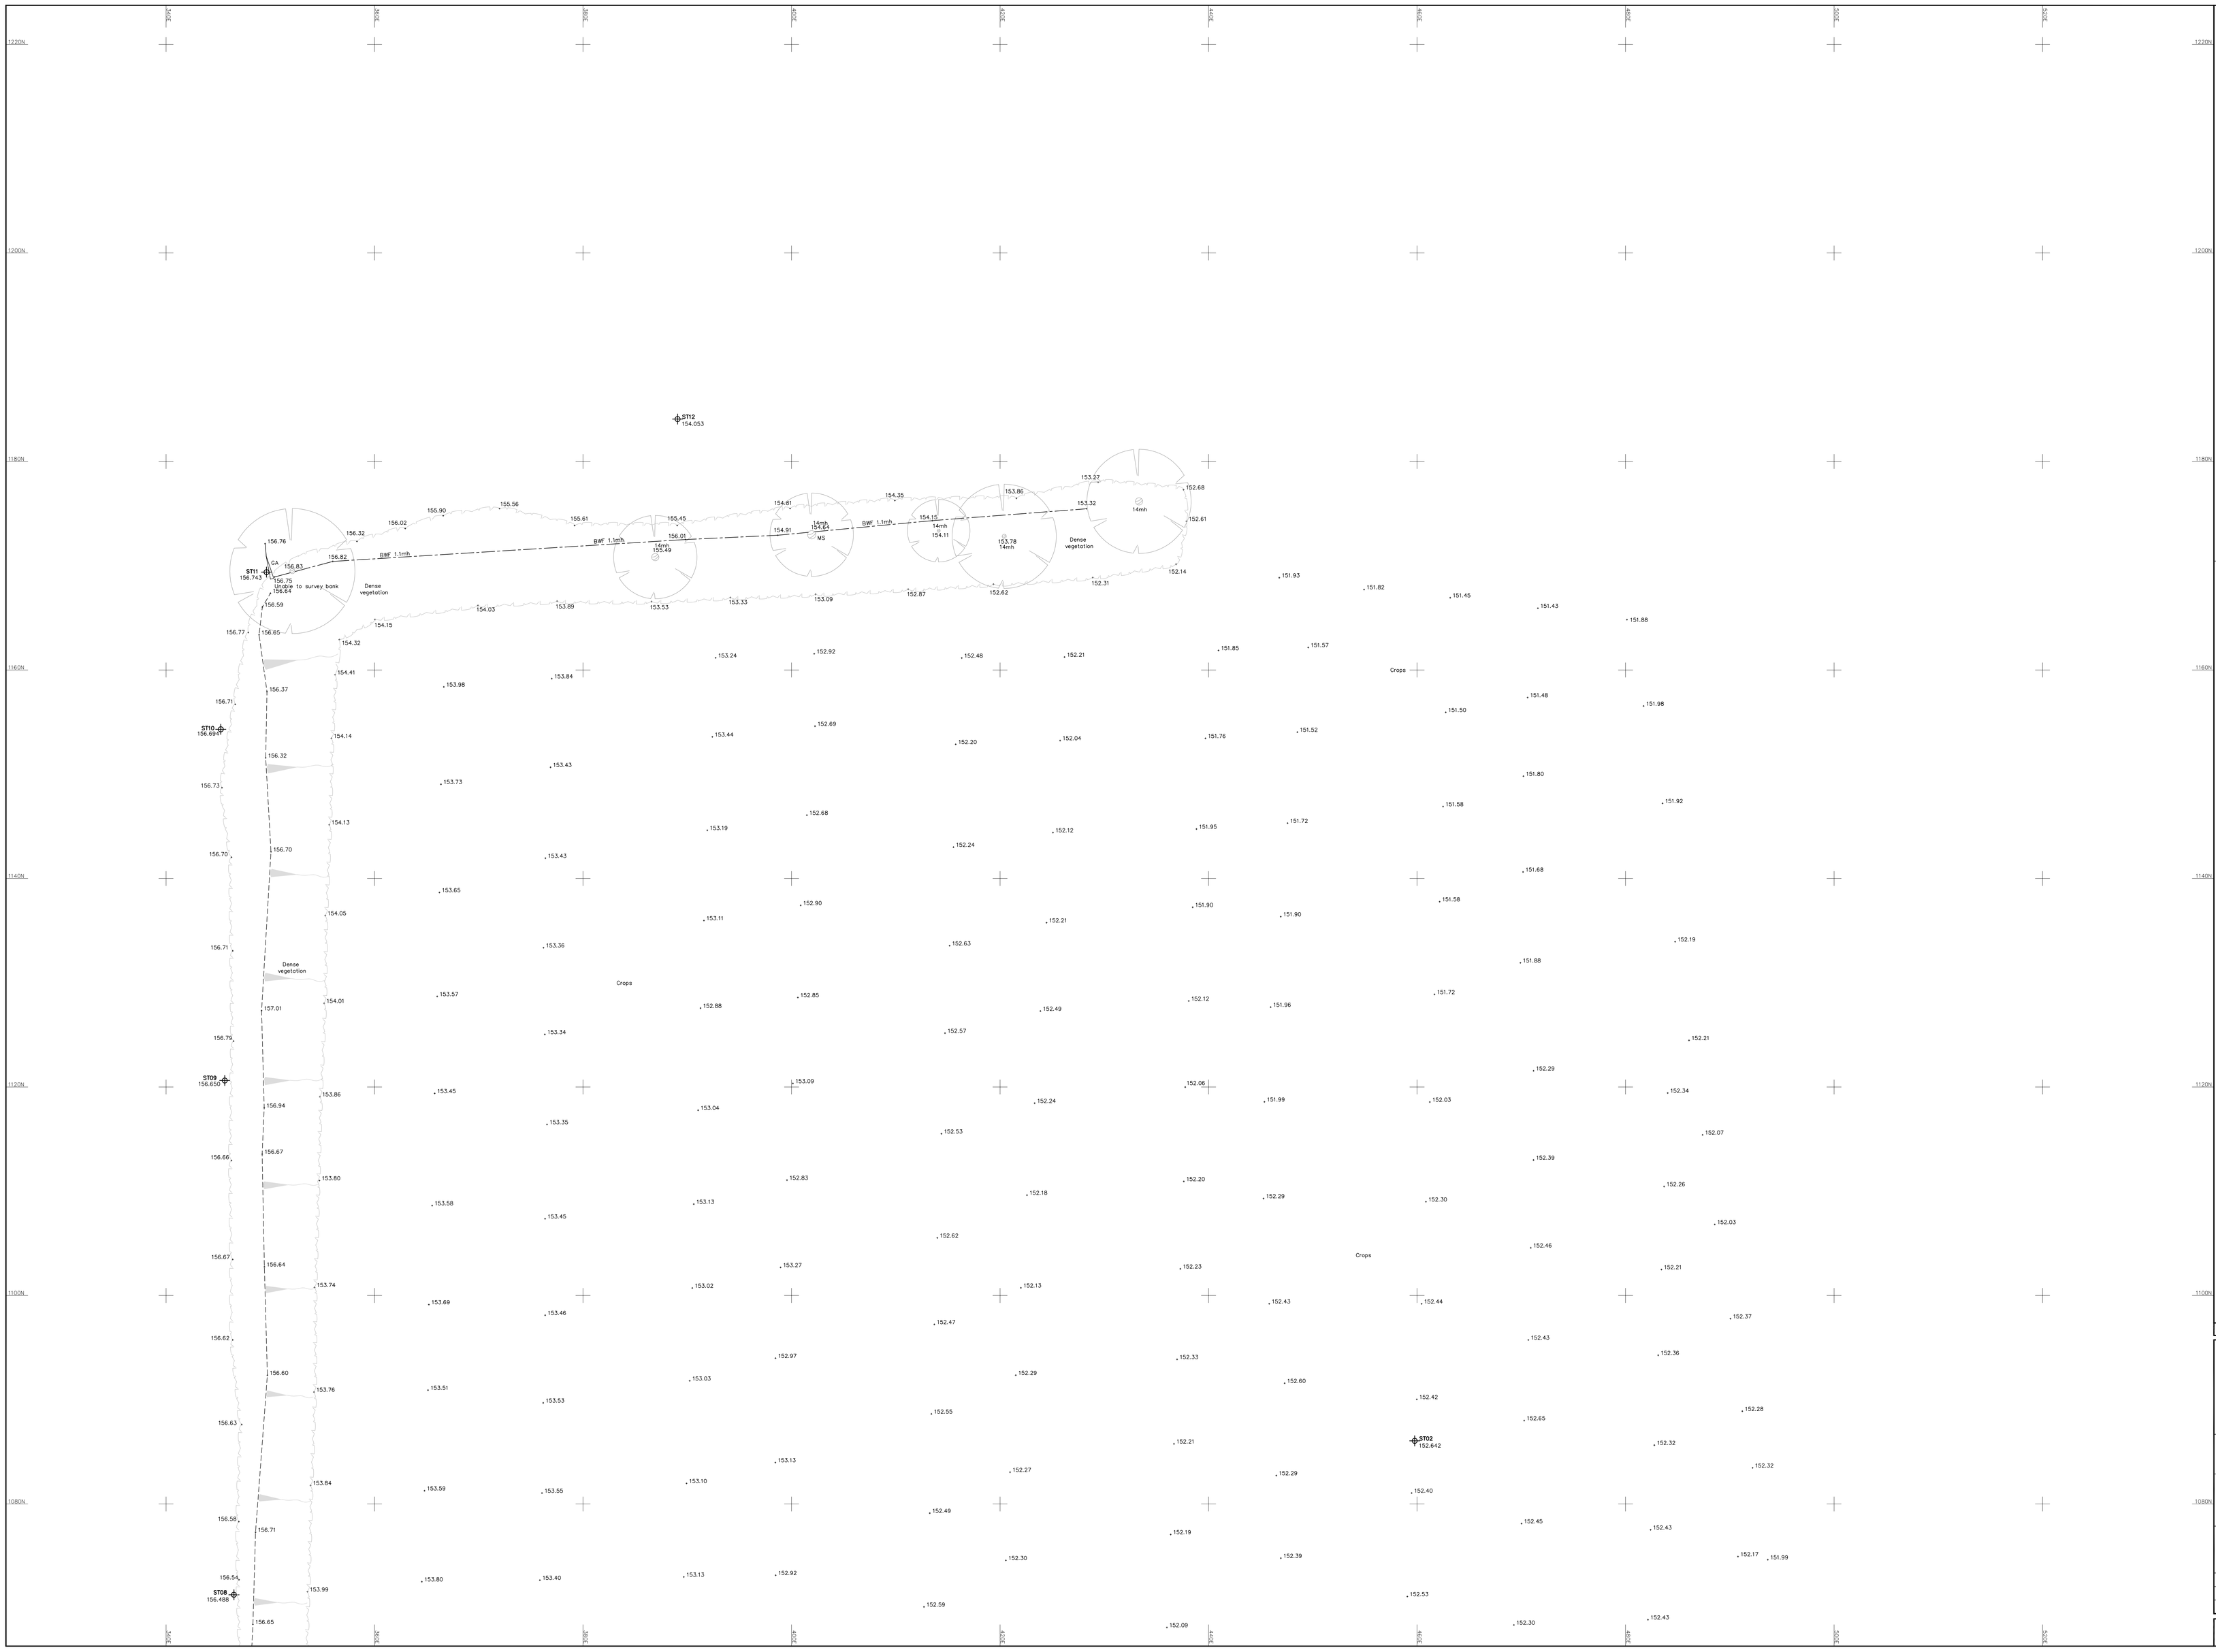

NOTES

1. Survey is based on an arbitrary grid.
2. All levels relate to Ordnance Survey Datum from GPS observations to the National GPS Network transformed using OSGM02.
3. All levels on kerb lines are channel levels unless noted otherwise.

ABBREVIATIONS

ACU	Air Conditioning Unit	IRS	Illuminated Road Sign
AL	Access Ladder	KO	Kerb Outlet
AR	Assumed Route	LB	Litter Bin
AV	Air Valve	LP	Lamp Post
BB	Belisha Beacon	MH	Manhole
BH	Borehole	MK	Marker Post
BL	Basement Light	MS	Multi-Stemmed Tree (No. of Stems)
BO	Bollard	NB	Notice Board
BP	Block Paving	NP	Street Name Plate
BRW	Brick Retaining Wall	OHW	Overhead Wire
BS	Bus Stop	OSBM	OS Bench Mark
BSh	Bus Shelter	PB	Pillar Box
BT	British Telecom IC	PB	Post Box
BW	Brick Wall	PC	Pedestrian Crossing
BWF	Barbed Wire Fence	PCF	Post & Chain Fence
CB	Control Box	PF	Palisade Fence
CBF	Close Board Fence	PK	Portakabin
CCTV	Closed Circuit Television	PL	Planter
CIF	Corrugated Iron Fence	PL	Plinth
CL	Cover Level	PM	Parking Meter
CLF	Chain Link Fence	PO	Post
CLSF	Chain Link Security Fence	PRF	Post & Rail Fence
Conc	Concrete	PSF	Palisade Security Fence
Co	Column	PWF	Post & Wire Fence
CPS	Concrete Paving Slabs	RE	Rodding Eye
CPF	Chestnut Paling Fence	RH	Road Hump
CP	Concrete Plinth	RL	Ridge Level
CR	Cycle Rack	RS	Road Sign
CRW	Concrete Retaining Wall	RW	Retaining Wall
CS	Cobblestones	SEP	Service Entry Point
CT	Cable TV IC	SL	Soffit Level
CW	Concrete Wall	SM	Sump Level
DC	Duct Covers	SP	Stand Pipe
DCh	Drainage Channel	SRW	Stone Retaining Wall
DK	Drop Kerb	SW	Stone Wall
DP	Down Pipe	SWMH	Surface Water Manhole
DPC	Damp-Proof Course Level	SY	Stay Wire
EC	Electricity IC	TCB	Telephone Call Box
EL	Eaves Level (at Drip Edge)	TDR	Traffic Direction Restrictor
EP	Electricity Pole	THL	Threshold Level
ER	Earthing Rod	TK	Top of Kerb level
FB	Flower Bed	TL	Traffic Light
FFL	Finished Floor Level	TM	Ticket Machine
FH	Fire Hydrant	TP	Telegraph Pole
FL	Flood Light	TPS	Tactile Paving Slabs
FP	Fuel Pump	TW	Top of Wall
FWMH	Foul Water Manhole	UTL	Unable To Lift:
GA	Gate		UTL(1) Covered
GB	Grit Box		UTL(2) Immovable
GC	Grasscrete		UTL(3) Damaged
GP	Gate Post		UTL(4) Bolted Down
GR	Guard Rail		UTL(5) Traffic Management
GU	Gully	VP	Vent Pipe
GV	Gas Valve	WB	Wheel Barrier
HW	Head Wall	WL	Water Level
IB	Illuminated Bollard	WM	Water Meter
IC	Inspection Cover	WO	Washout
IL	Invert Level	WV	Water Valve
IRF	Iron Railing Fence	VDL	Vehicle Detector Loop

CONTROL STATION INFORMATION

STATION	EASTING	NORTHING	LEVEL	TYPE
ST01	500.000	1000.000	152.003	Peg
ST02	459.775	1086.057	152.642	Peg
ST03	449.289	971.201	154.268	Peg
ST04	398.305	952.374	155.085	Nail
ST05	340.558	943.172	155.741	Nail
ST06	345.705	972.226	156.099	Nail
ST07	345.703	1020.593	156.261	Nail
ST08	346.511	1071.295	156.488	Nail
ST09	345.633	1120.621	156.650	Nail
ST10	345.253	1154.311	156.694	Nail
ST11	349.640	1169.385	156.743	Nail
ST12	389.071	1184.066	154.053	Peg

N

Rev.	Description	Date	Chkd

Glanville
Cornerstone House
62 Foxhall Road, Didcot
Oxon, OX11 7AD
Tel: (01235) 515550 Fax: (01235) 817799
postbox@glanvillegroup.com www.glanvillegroup.com

Client : NURSERY GROUND LTD

Project : LAND AT STATION ROAD HOOK NORTON

Title : SITE SURVEY SHEET 2 OF 2

Project Engineer : DH/BJH Scale : 1:200 @ A0
Project Director : CE Date : JUL 2014
Status :

Drawing No. GS8140707/102 Rev