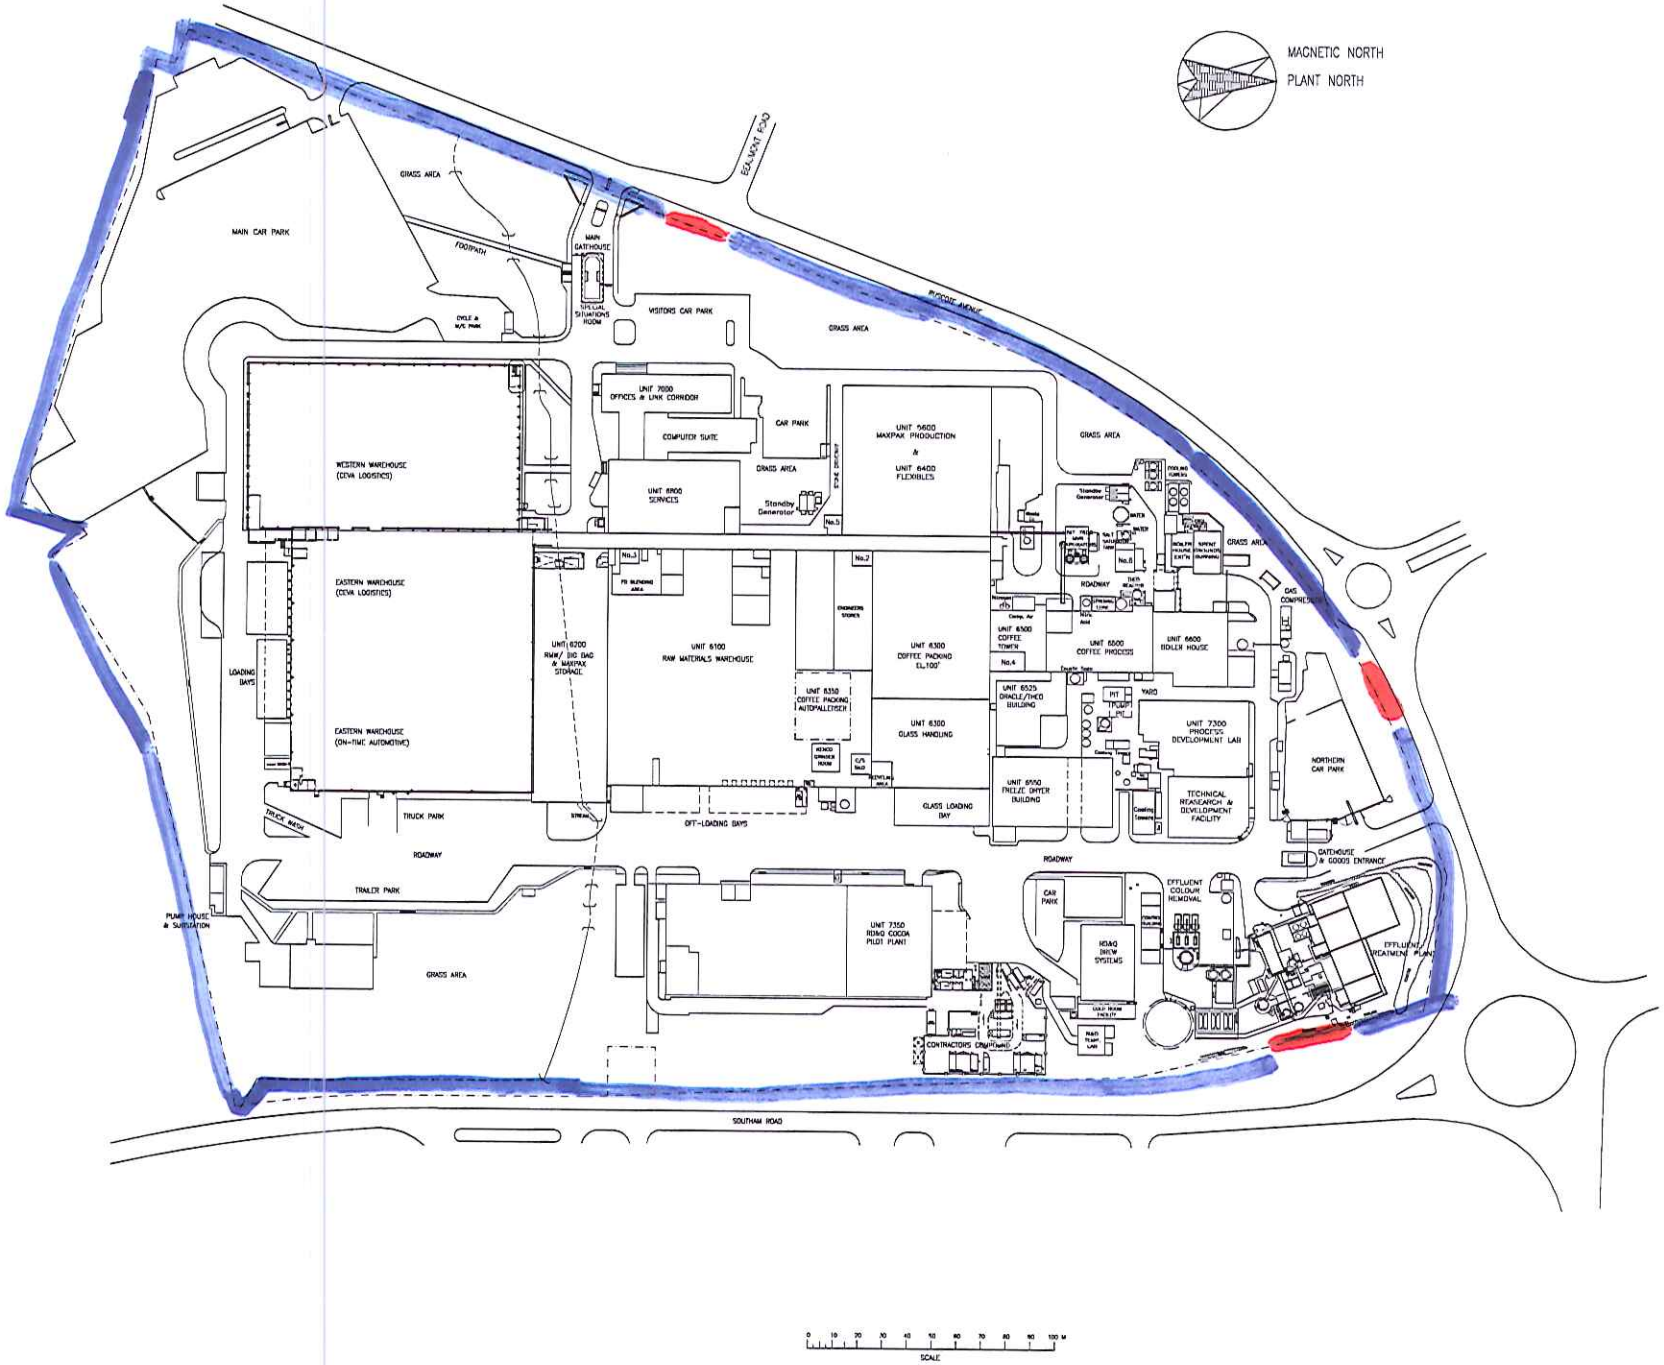
MAGNETIC NORTH
PLANT NORTH
MAIN CAR PARK
GRASS AREA
FOOTPATH
MAIN GATEHOUSE
SPECIAL SITUATIONS ROOM
VISITORS CAR PARK
CYCLE & M/C PARK
EEA-MONT ROAD
PLYSCOTE AVENUE
UNIT 7000 OFFICES & LINK CORRIDOR
COMPUTER SUITE
CAR PARK
UNIT 5600 MAXPAK PRODUCTION & UNIT 6400 FLEXIBLES
WESTERN WAREHOUSE (CEVA LOGISTICS)
UNIT 6900 SERVICES
Standby Generator
EASTERN WAREHOUSE (CEVA LOGISTICS)
UNIT 6200 RMW/ BIG BAG & MAXPAK STORAGE
UNIT 6100 RAW MATERIALS WAREHOUSE
UNIT 6300 COFFEE PACKING EL.100'
UNIT 6500 COFFEE TOWER
UNIT 6500 COFFEE PROCESS
UNIT 6600 BOILER HOUSE
GAS COMPRESSOR
ROADWAY
LOADING BAYS
UNIT 6350 COFFEE PACKING AUTOPALLETISER
UNIT 6525 ORACLE/THEO BUILDING
UNIT 6300 GLASS HANDLING
UNIT 7300 PROCESS DEVELOPMENT LAB
EASTERN WAREHOUSE (ON-TIME AUTOMOTIVE)
UNIT 6550 FREEZE DRYER BUILDING
TECHNICAL REASEARCH & DEVELOPMENT FACILITY
NORTHERN CAR PARK
TRUCK WASH
TRUCK PARK
OFF-LOADING BAYS
GLASS LOADING BAY
GATEHOUSE & GOODS ENTRANCE
TRAILER PARK
PUMP HOUSE & SUBSTATION
UNIT 7350 RD&G COCOA PILOT PLANT
CAR PARK
RD&G BREW SYSTEMS
EFFLUENT COLOUR REMOVAL
EFFLUENT TREATMENT PLANT
CONTRACTORS COMPOUND
SOUTHAM ROAD
SCALE