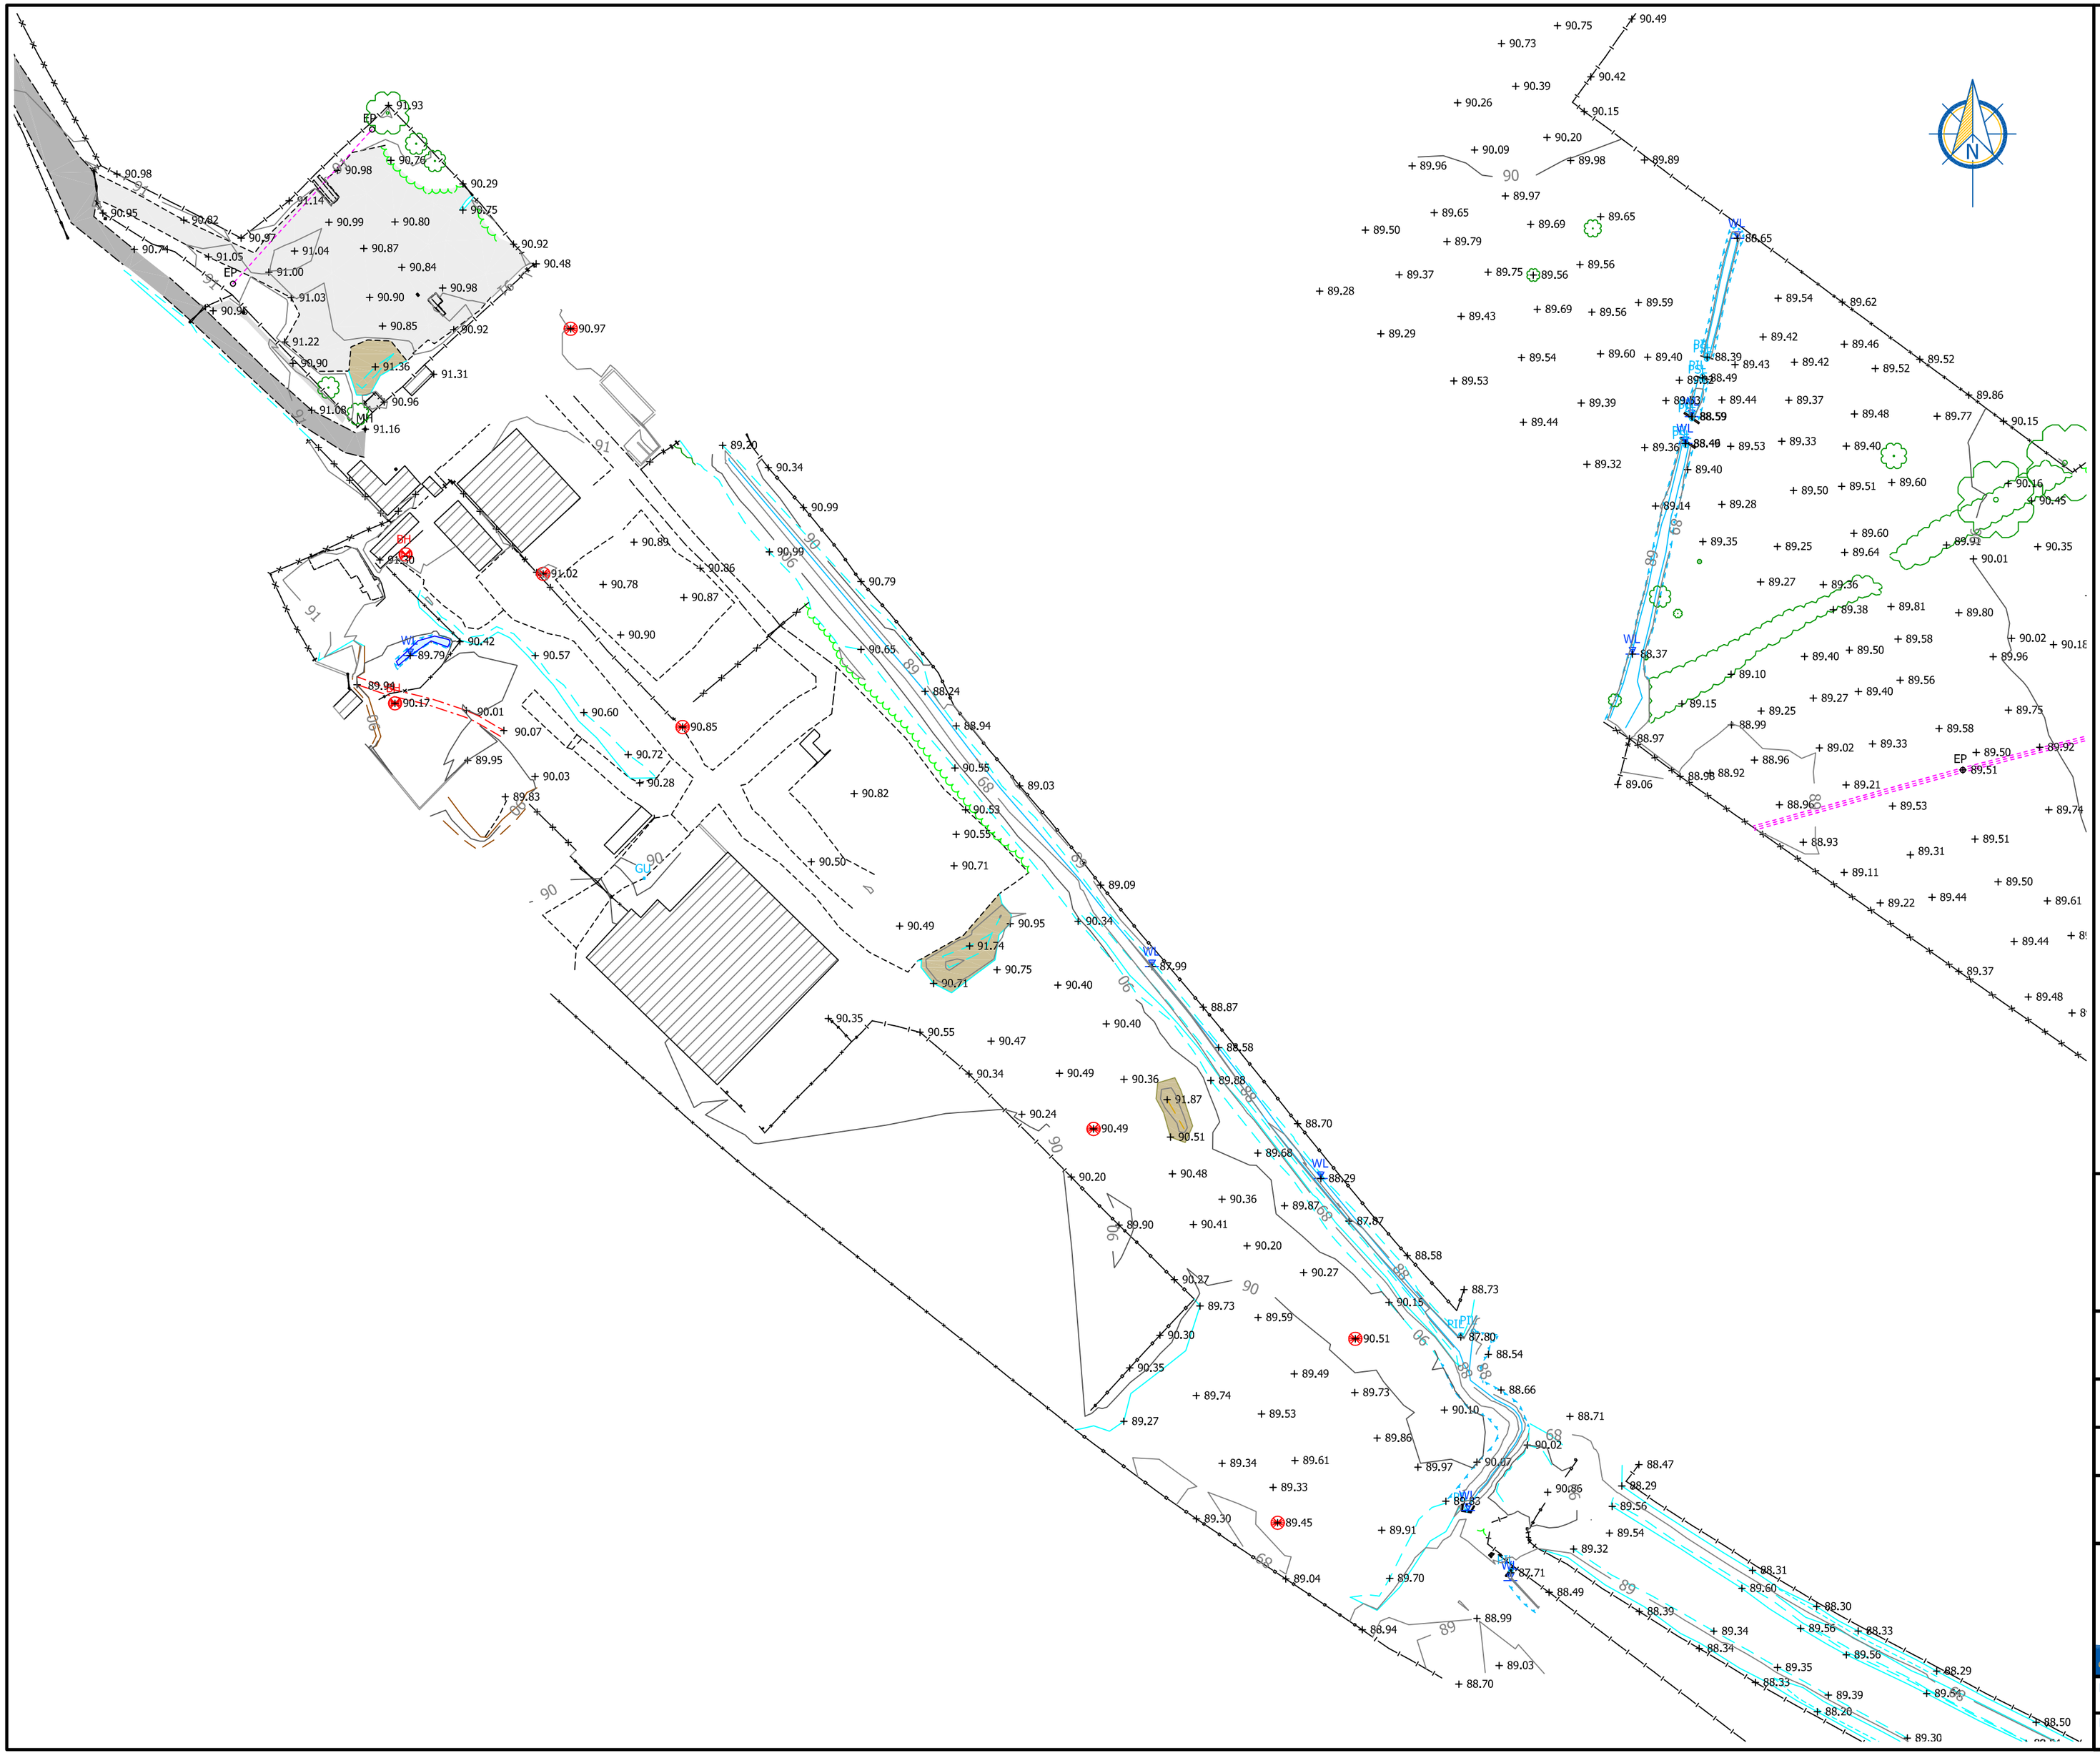

LEGEND

- Crest / Toe of batter
- Crest / Toe of ditch
- Concrete
- Road
- Security fence
- Chainlink fence
- Metal rail fence
- Electricity pole and overhead wires
- Edge of vegetation
- Gate
- Building
- Tree
- Borehole
- Water level
- Pipe invert level
- Selected survey level
- Manhole

NOTES

- Update survey of the Cemex yard and cleared area around the gas depot undertaken by GWP Consultants 31.01.2013 to OS grid and datum.
- Additional survey detail from previous GWP surveys (various dates)

Version	Revision and compilation notes	Date
A	Emailed to Stewart Mitchell	01.02.2013

Client: Grundon Waste Management Ltd

Project: Merton Street, Banbury

Update survey 31.01.2013

GWP consultants
Upton House
Market Street, Charlbury
Oxford OX7 3PJ
United Kingdom
tel +44 (0)1608 810374
fax +44 (0)1608 810093
e-mail info@gwp.uk.com
web www.gwp.uk.com
earth & water resources
GWP Consultants LLP. Registered No. OC326183.
Registered Office: Upton House, Market Street, Charlbury, Oxfordshire OX7 3PJ. UK

Date	Drawn	Checked	Scale
01.02.2013	RM	EB	1:1000 at A2

Drawing Ref	Drawing No	Version
BANB1301	1	A