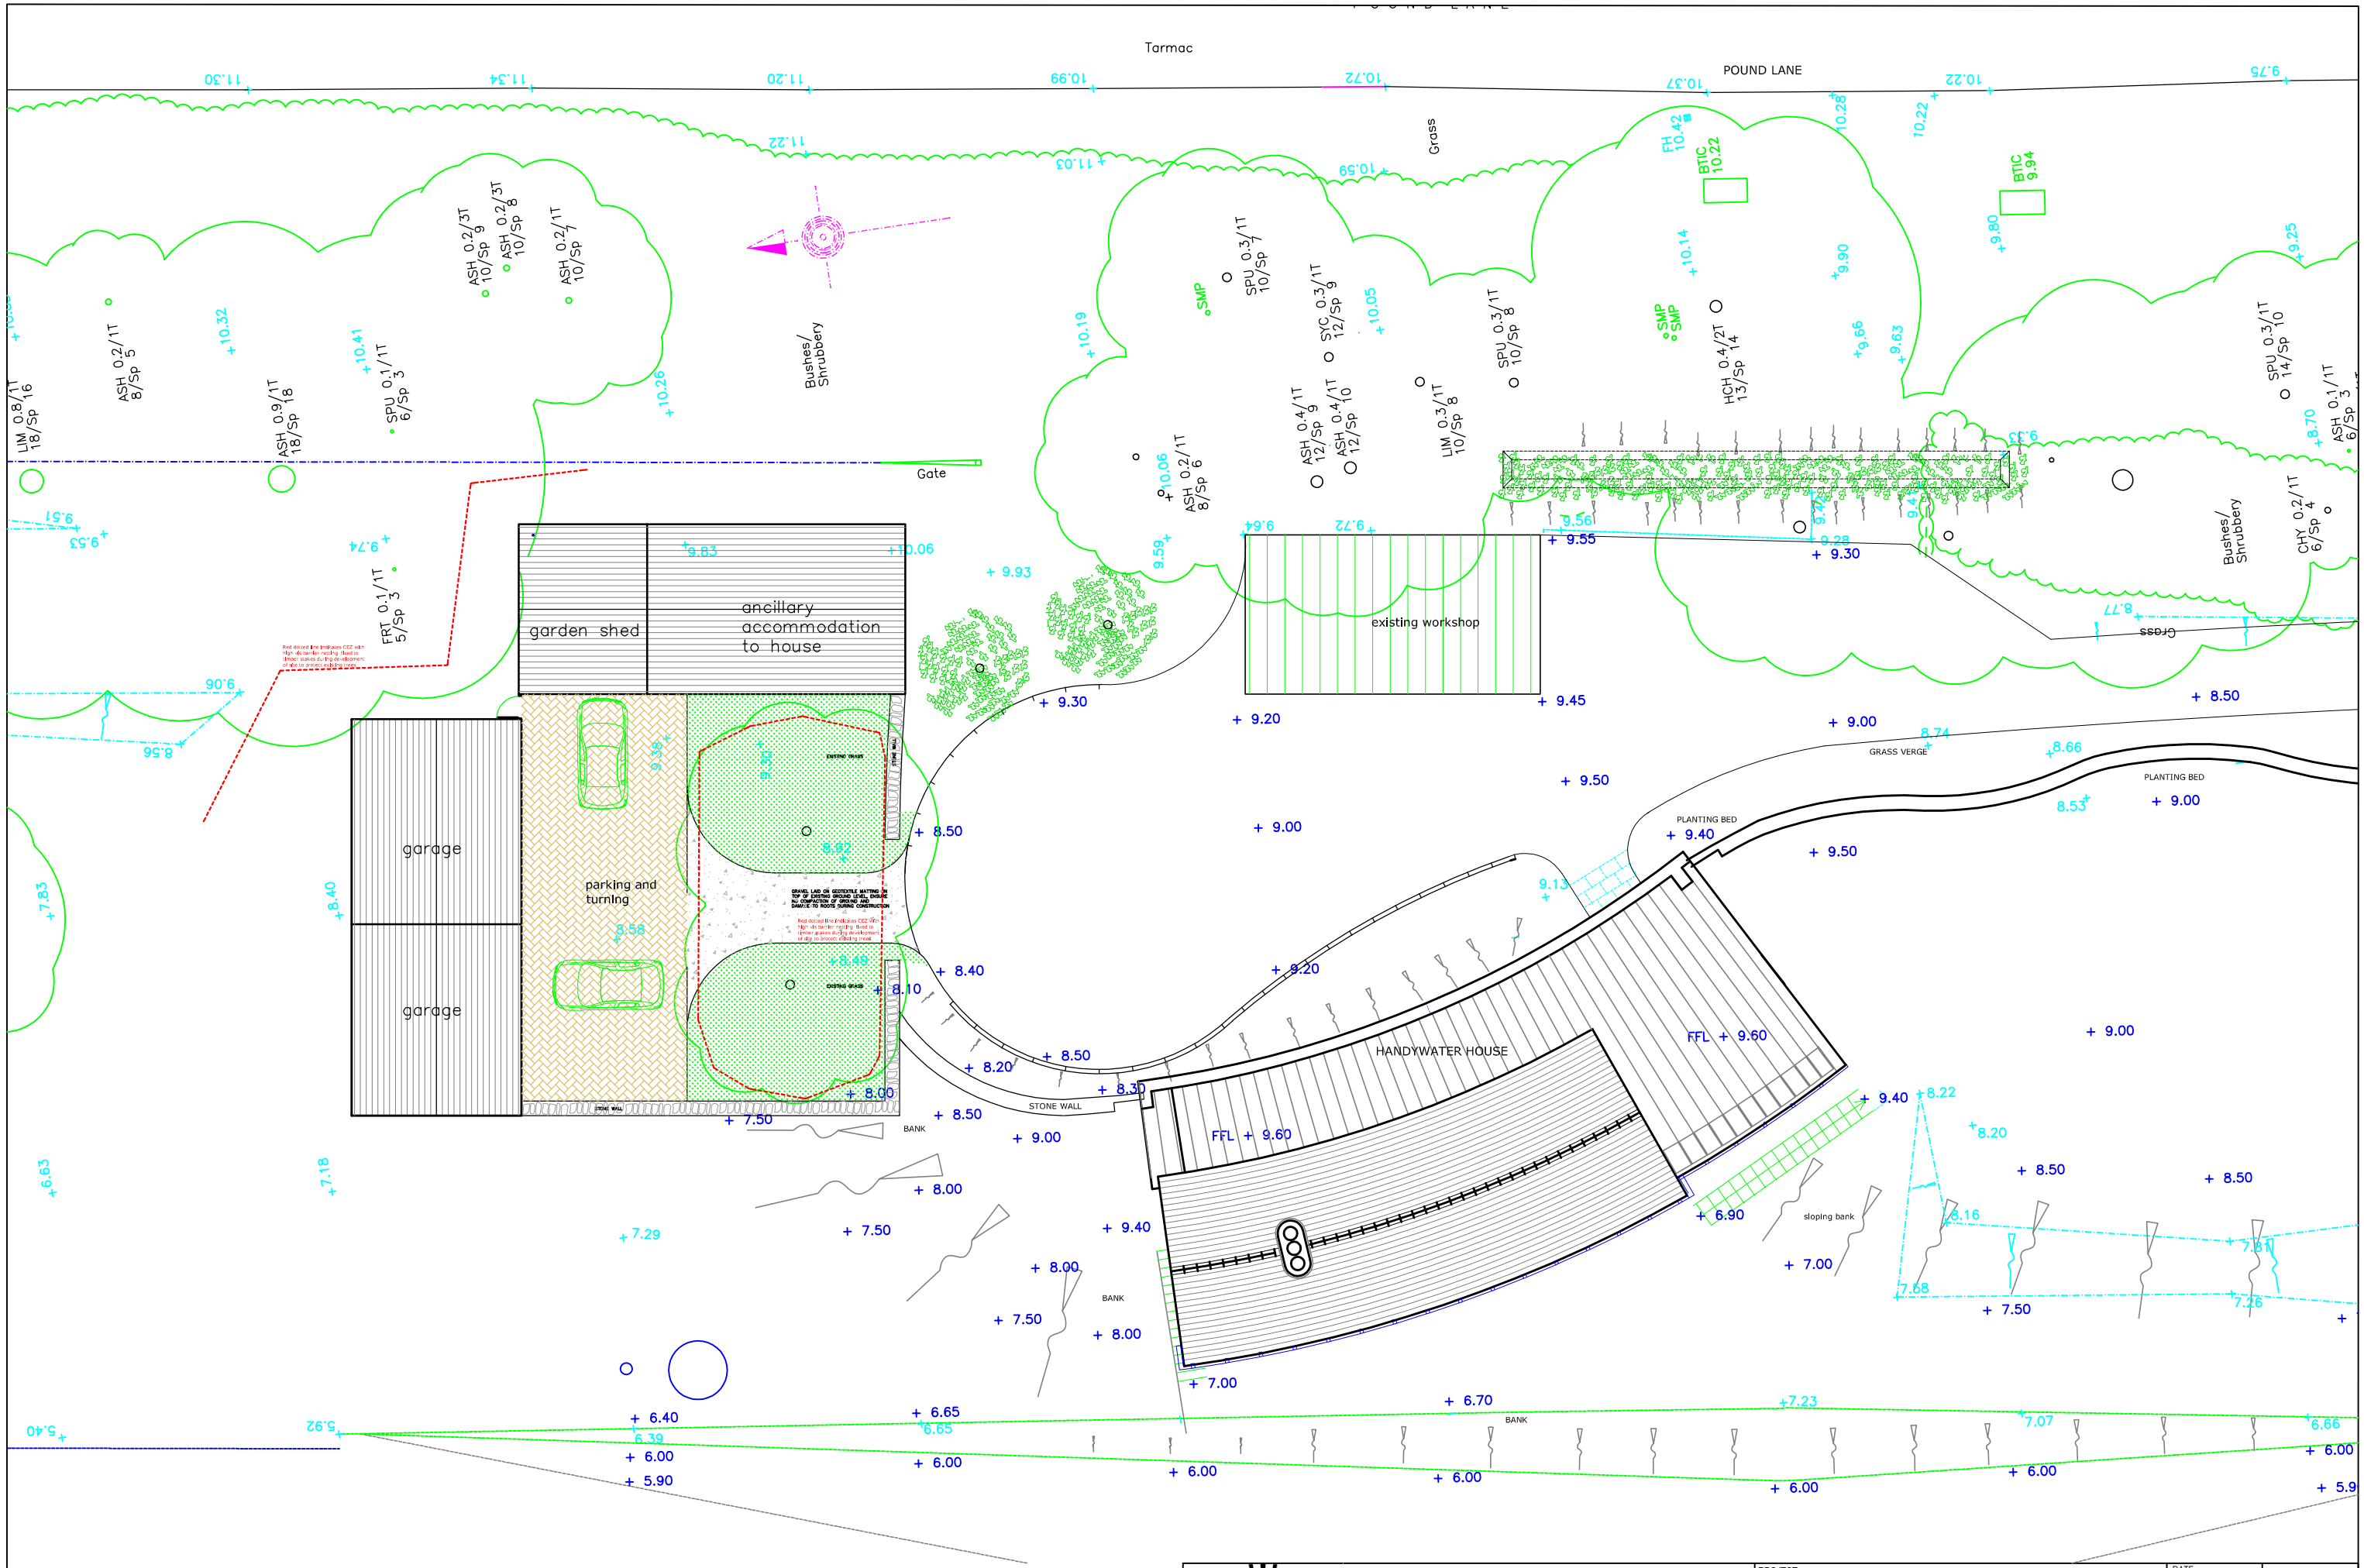

© TIM COLQUHOUN ARCHITECTS LTD
SLALEY WOOD, LITTLE LOVESTON, PEMBS, SA68 0NR
TEL / FAX : 01834 891555 MOB: 07896 093801
EMAIL: timcolquhoun@btinternet.com

1: 200 0 5 10 metres

PROJECT: Handywater House, Sibford Gower, OX15 5AE	DATE: 25.05.14	DRWG: HW/14/02
DRAWING: Proposed Site Layout	SCALE: 1:200 on A3	REVISION