


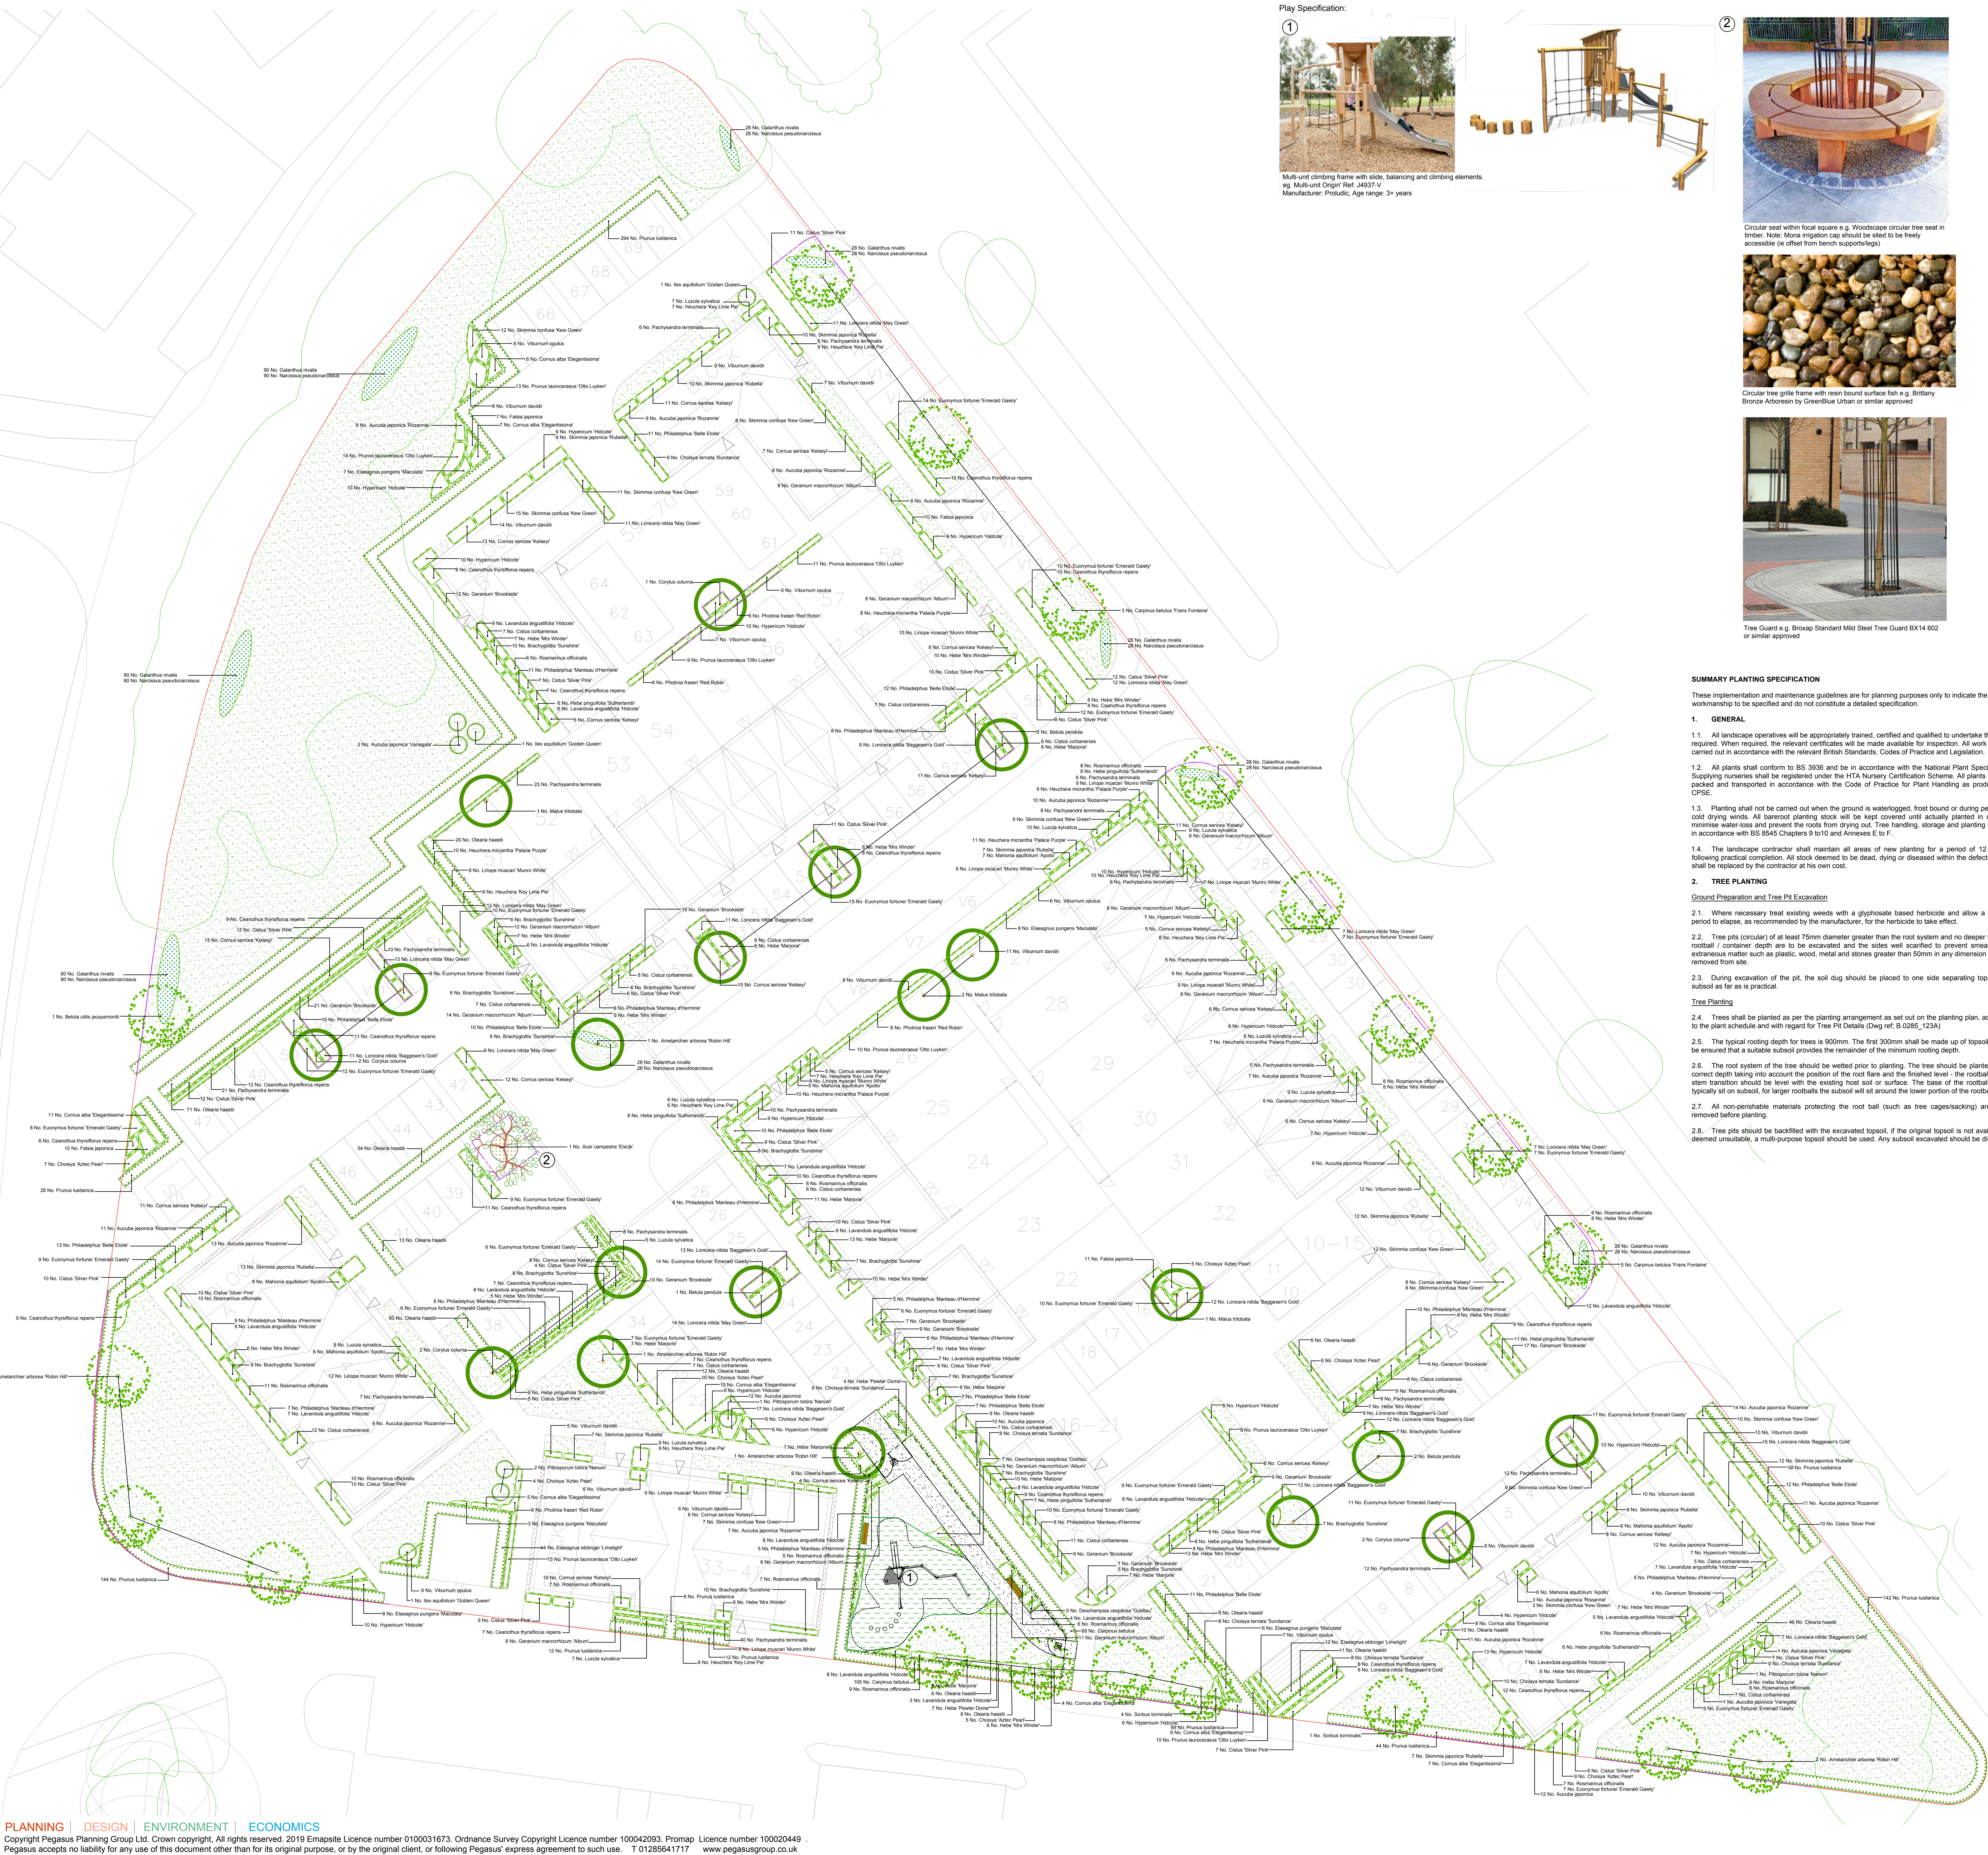


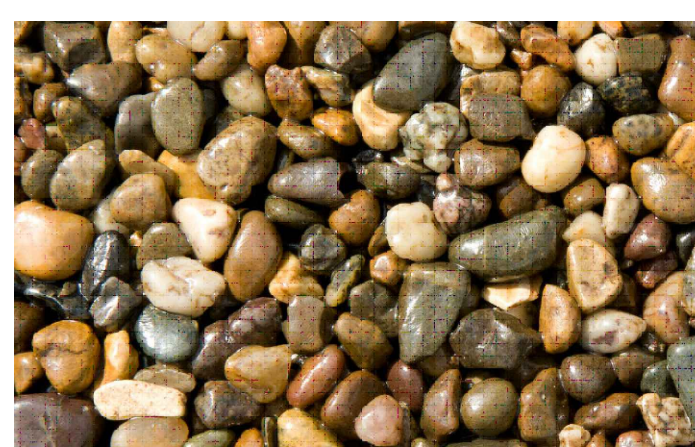

Play Specification:

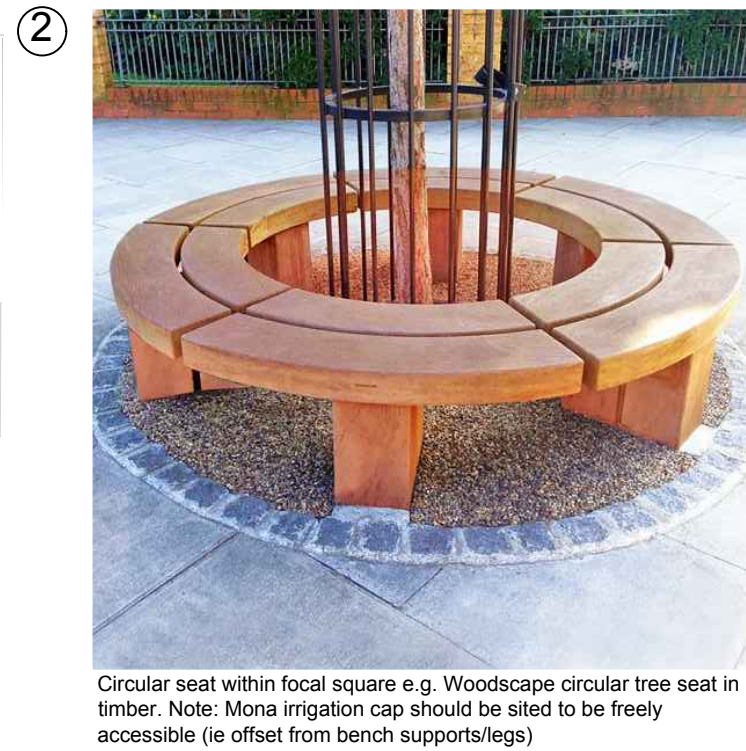

Multi-unit climbing frame with slide, balancing and climbing elements. eg Multi-Unit Origin Ref. J4937-V. Manufacturer: Prodic. Age range: 3+ years

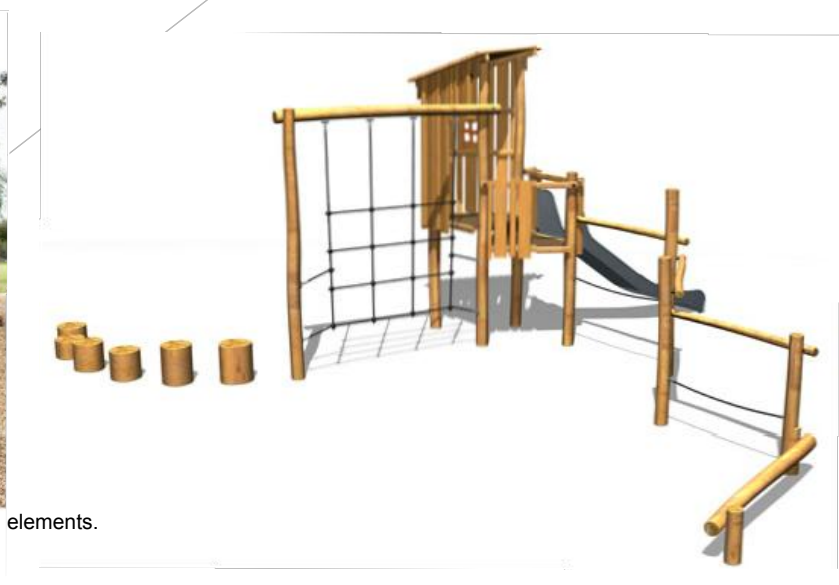

Circular tree grille frame with resin bound surface. eg. Britany Bronze Arboretum by GreenBlue Urban or similar approved



Tree Guard. eg. Broom Standard Mid Steel Tree Guard BX14 602 or similar approved

SUMMARY PLANTING SPECIFICATION

These implementation and maintenance guidelines are for planning purposes only to indicate the level of workmanship to be specified and do not constitute a detailed specification.

1. GENERAL

- 1.1. All landscape operatives will be appropriately trained, certified and qualified to undertake the tasks required. When required, the relevant certificates will be made available for inspection. All work is to be carried out in accordance with the relevant British Standards, Codes of Practice and Legislation.
- 1.2. All plants shall conform to BS 3938 and be in accordance with the National Plant Specification. Supplying nurseries shall be registered under the HTA Nursery Certification Scheme. All plants shall be packed and transported in accordance with the Code of Practice for Plant Handling as produced by CPSE.
- 1.3. Planting shall not be carried out when the ground is waterlogged, frost bound or during periods of cold drying winds. All bare-rooted planting stock will be covered until actually planted in order to minimise water loss and prevent the roots from drying out. Tree handling, storage and planting shall be in accordance with BS 8545 Chapter 9 to 10 and Annexes E to F.
- 1.4. The landscape contractor shall maintain all areas of new planting for a period of 12 months following practical completion. All stock deemed to be dead, dying or diseased within the defects period shall be replaced by the contractor at his own cost.

2. TREE PLANTING

Ground Preparation and Tree Pit Excavation

- 2.1. Where necessary treat existing weeds with a glyphosate based herbicide and allow a suitable period to elapse, as recommended by the manufacturer, for the herbicide to take effect.
- 2.2. Tree pits (circular) of at least 75mm diameter greater than the root system and no deeper than the rootball / container depth are to be excavated and the sides well scarified to prevent smearing. All extraneous matter such as plastic, wood, metal and stones greater than 50mm in any dimension shall be removed from site.
- 2.3. During excavation of the pit, the soil dug should be placed to one side separating topsoil and subsoil as far as is practical.

Tree Planting

- 2.4. Trees shall be planted as per the planting arrangement as set out on the planting plan, according to the plant schedule and with regard to Tree Pit Details (Dwg ref. B.0285, 1234).
- 2.5. The typical rooting depth for trees is 900mm. The first 300mm shall be made up of topsoil; it shall be ensured that a suitable subsoil provides the remainder of the minimum rooting depth.
- 2.6. The root system of the tree should be well prior to planting. The tree should be planted at the correct depth taking into account the position of the root flare and the finished level. The rootball or root stem tapering should be level with the existing host soil or surface. The base of the rootball should typically sit on subsoil, for larger rootballs the subsoil will sit around the lower portion of the rootball.
- 2.7. All non-perishable materials protecting the root ball (such as tree cages/backings) are to be removed before planting.
- 2.8. Tree pits should be backfilled with the excavated topsoil, if the original topsoil is not available or deemed unsuitable, a multi-purpose topsoil should be used. Any subsoil excavated should be discarded.

