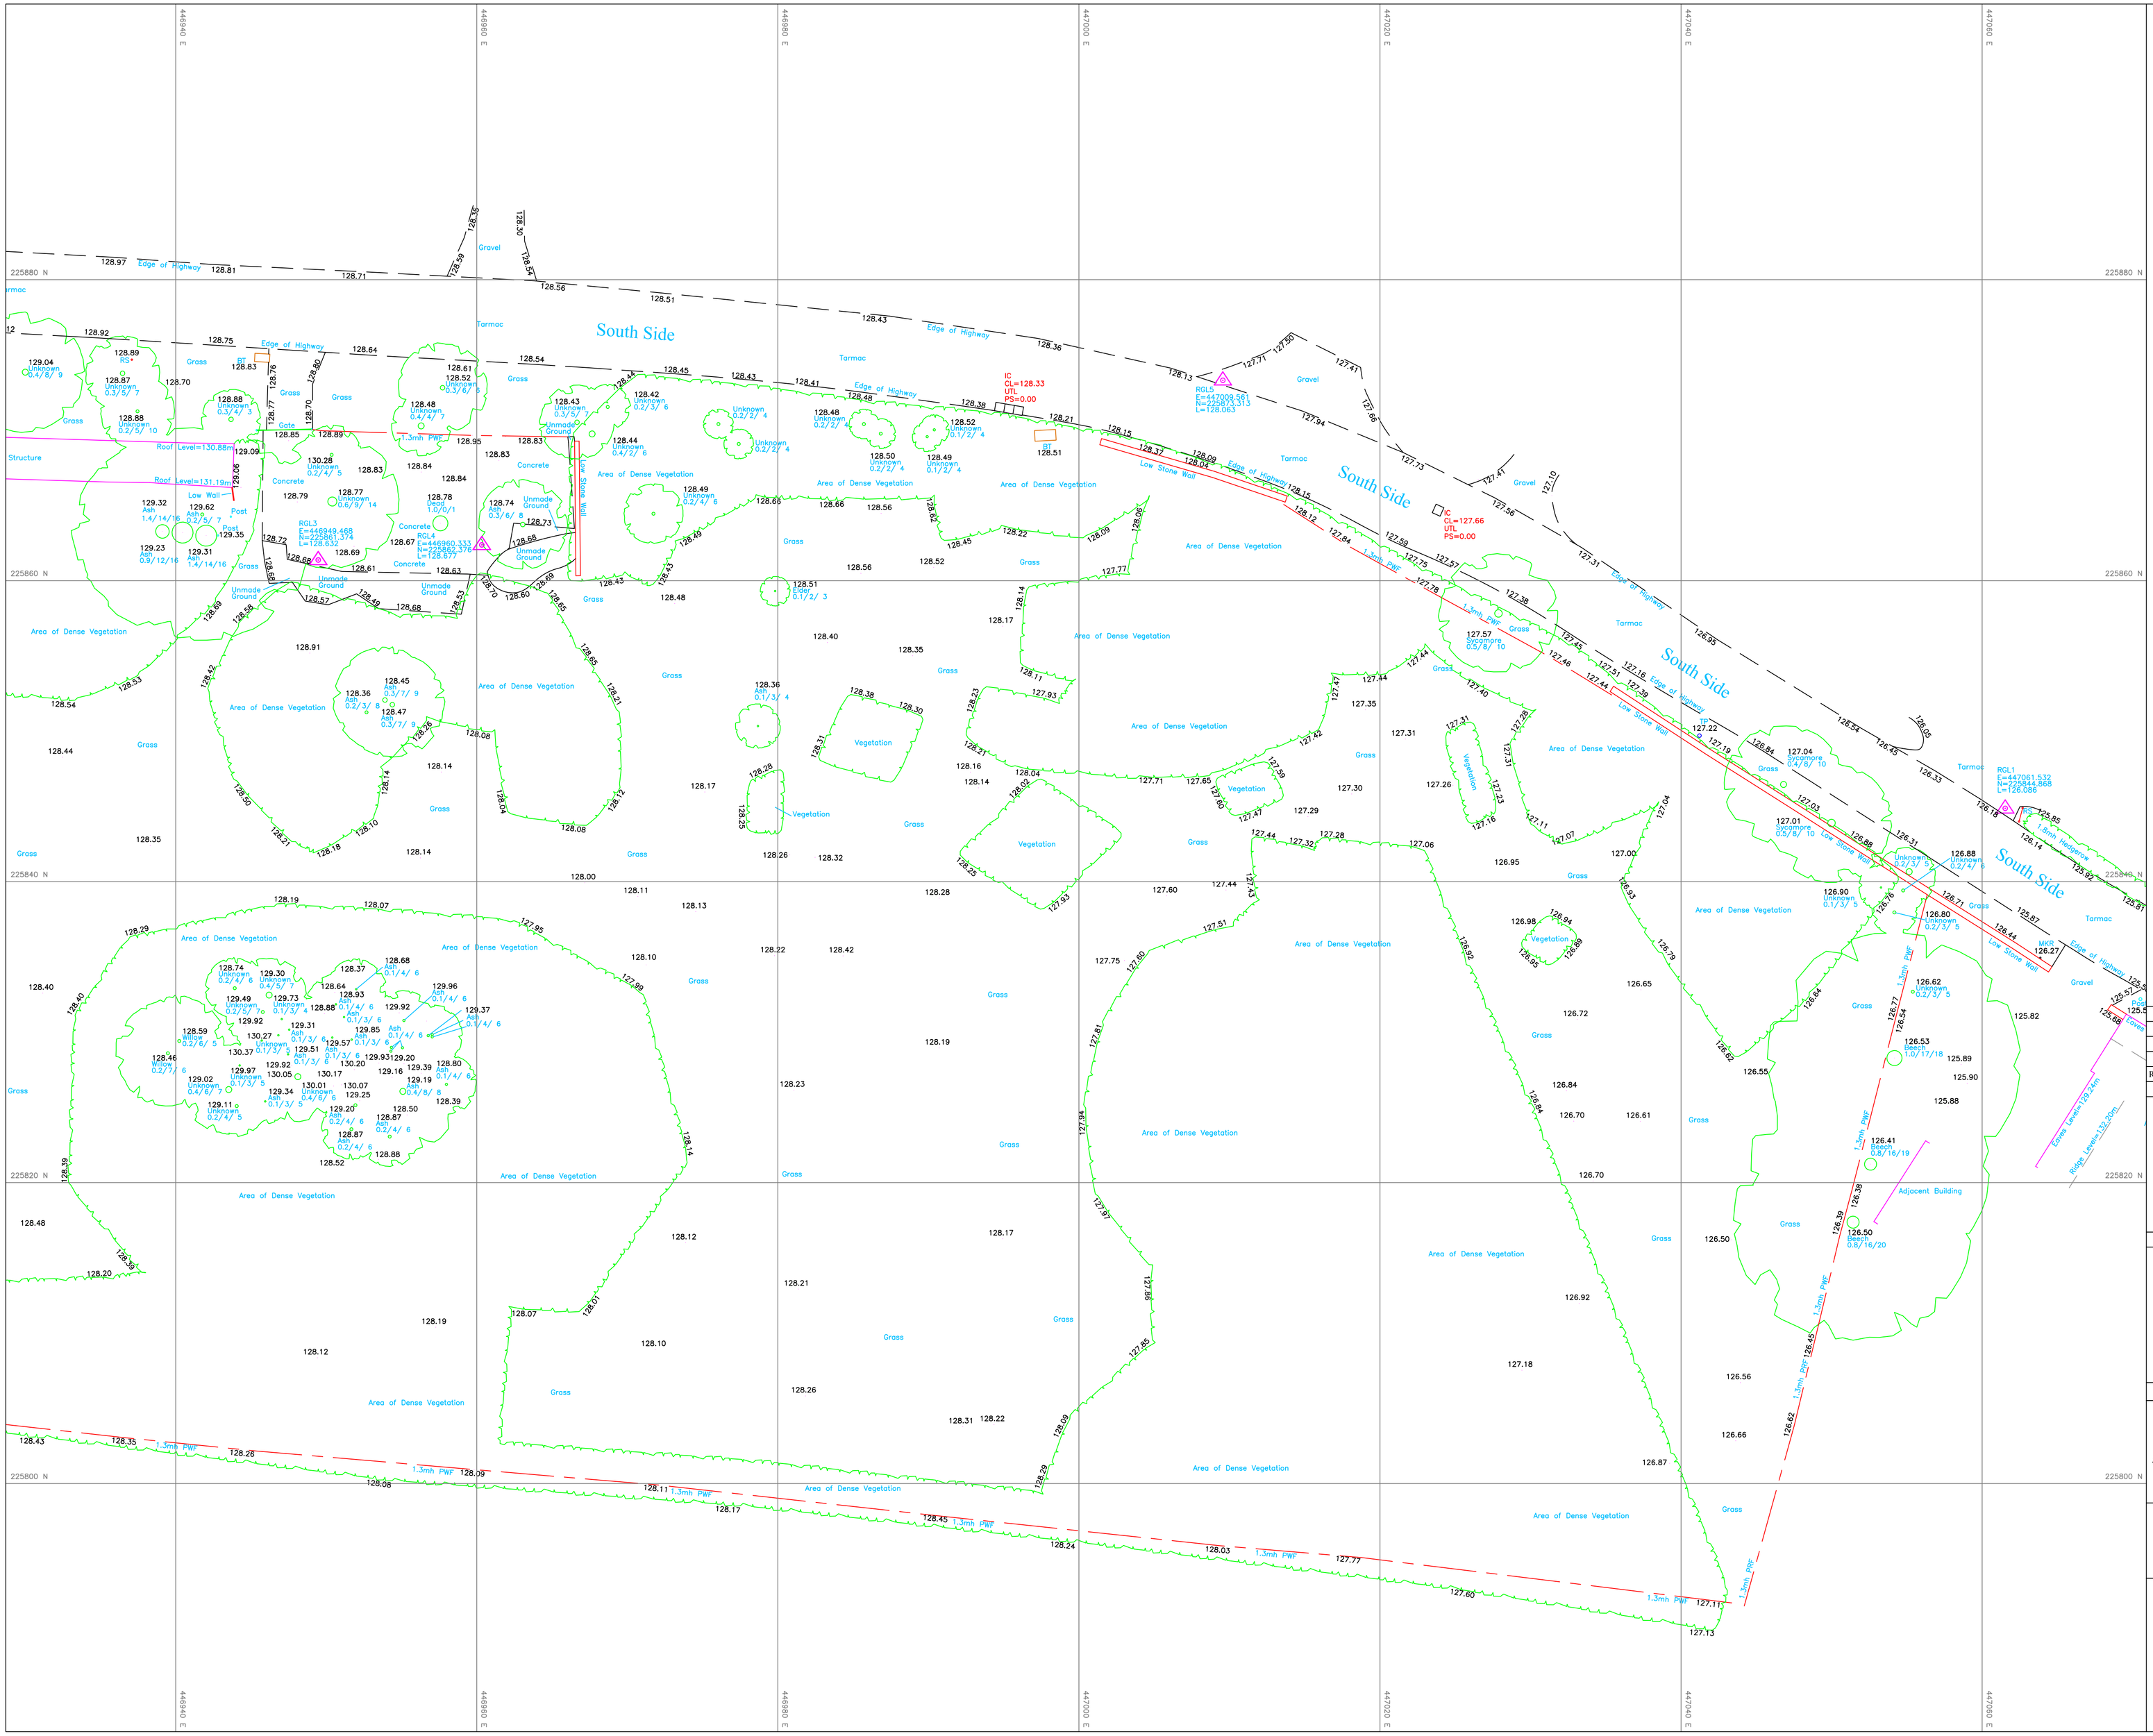

Legend

OS ACTIVE GPS NETWORK

BT	British Telecom
CATV	Cable Television
CB	Control Box
CBF	Closed Board Fence
CBP	Concrete Block Paving
CL	Cover Level
CLF	Chain Link Fence
CPS	Concrete Paving Slabs
DC	Drainage Channel
DK	Drop Kerb
DP	Down Pipe
ER	Earth Rod
FB	Flowerbed
FH	Fire Hydrant
FP	Flag Pole
G	Gully
GV	Gas Valve
IC	Inspection Cover
IRF	Iron Railing Fence
IL	Invert Level
KW	Kerb Weir
LP	Lamp Post
MH	Manhole
MKR	Marker Post
P	Post
PRF	Post & Rail Fence
PS	Pipe Size
PWF	Post & Wire Fence
RE	Rodding Eye
RN	Road Name
RS	Road Sign
SY	Stay Wire
Sycamore MB 0.3/4/8	Species, Multi Bowl Trunk(Dia)/Spread(Rad)/Height(Approx)
TL	Traffic Light
TOB	Top of Bank
TP	Telegraph Pole
UTL	Unable To Lift
VP	Vent Pipe
WL	Water Level
WV	Water Valve
2.70	Ceiling Height/Level (metres)
2.70↑	False Ceiling Height/Level (metres)
2.42	Beam Height/Level (metres)
f–s=1.50	Floor to Sill Height/Level (metres)
s–h=0.67	Sill to Head Height/Level (metres)
+ 50.00	Finished Floor Level (metres)
+ 52.00	Ceiling/Beam Level (metres)
→	All Arrows Indicate Direction Up
50.00 (2.50) ▽	Floor Level (Ceiling Height)
△0.00	Soffit Level
SIL 110.83 LHT 112.98	Sill Level / Lintel Level
1.50 / 2.02	Door Width / Door Height

2

Sheet 2 of 3

Rev	Int	Date	Description

Client

Rectory Homes
Rectory House
Thame Road
Haddenham
HP17 8DA

Job Title

Land to South of Southside
Steeple Aston

Site Survey

Drawn OS	Scale 1:200 @A1
Levelling: All levels relate to OS Active GPS Network.	Date of Survey: January 2018
Notes	Drawing Number: RGL-18-2679-01A

RGL Surveys Ltd
Land & Measured Building Surveyors
Building S8
Westcott Venture Park
Westcott
Bucks HP18 0XB
Tel: 01296 651833
Email: mail@rglsurveys.co.uk
www.rglsurveys.co.uk