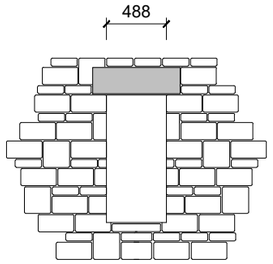

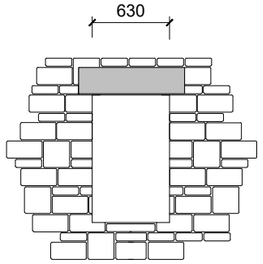

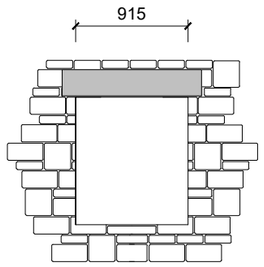

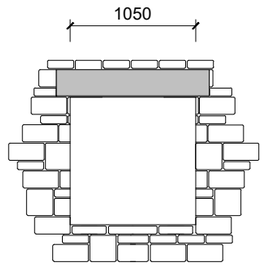

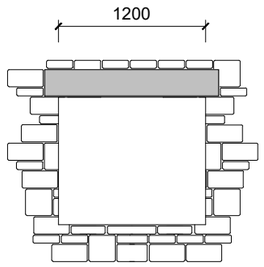

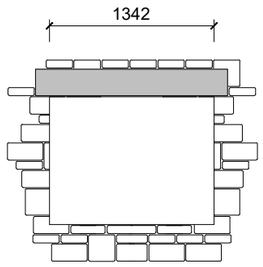

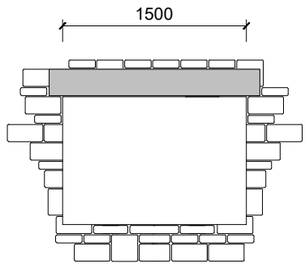

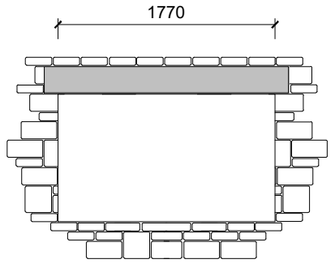

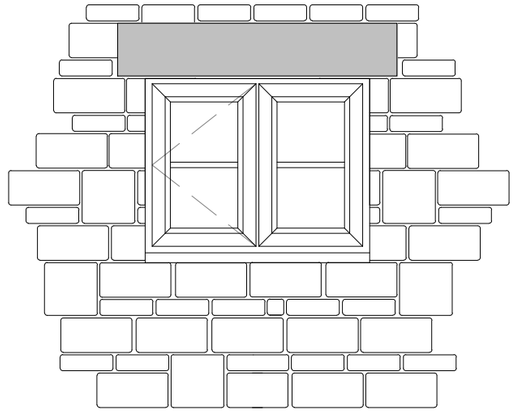

TYPICAL WINDOW ELEVATION
Upvc white double glazed casement windows

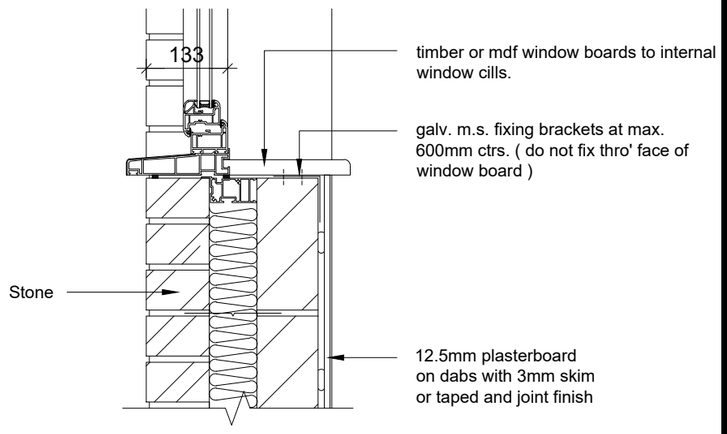

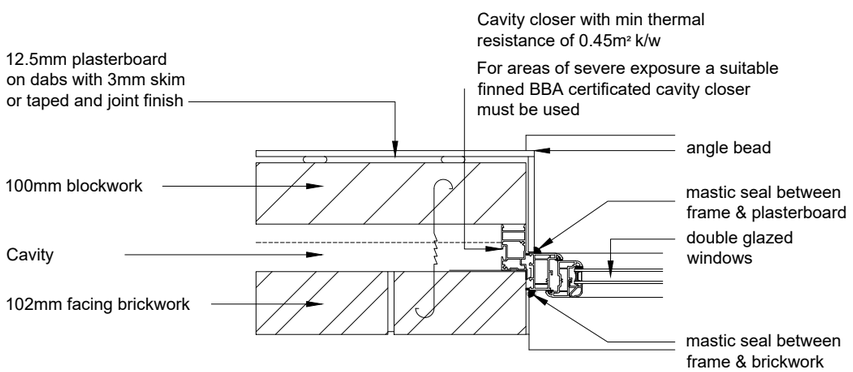

wall ties at openings positioned 150mm from opening at 225mm centres vertical

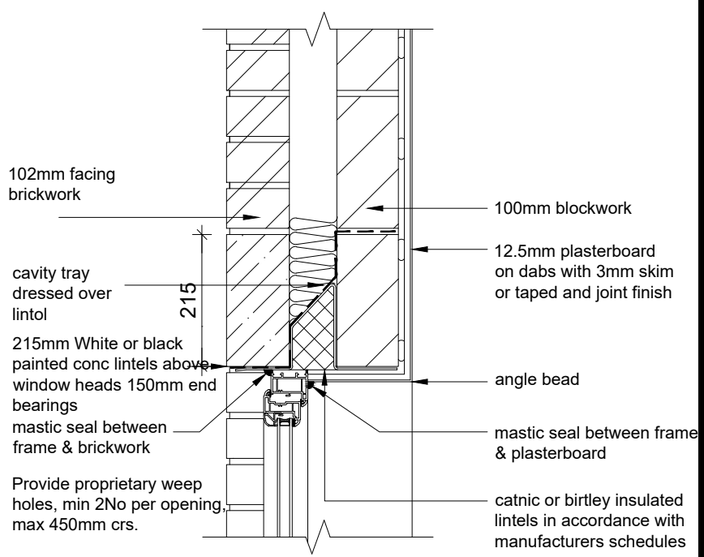

DAVID WILSON HOMES

Date: 22.4.15

Description: 150MM END BEARING TO LINTELS

Rev: A

Title: 215mm CONC LINTELS PAINTED WHITE OR BLACK

BODICOTE, BANBURY

Detail No: CD/6839/04

Scale: 1:25/1:10 Date: DEC 14 Drawn: RDH Checked: RDH